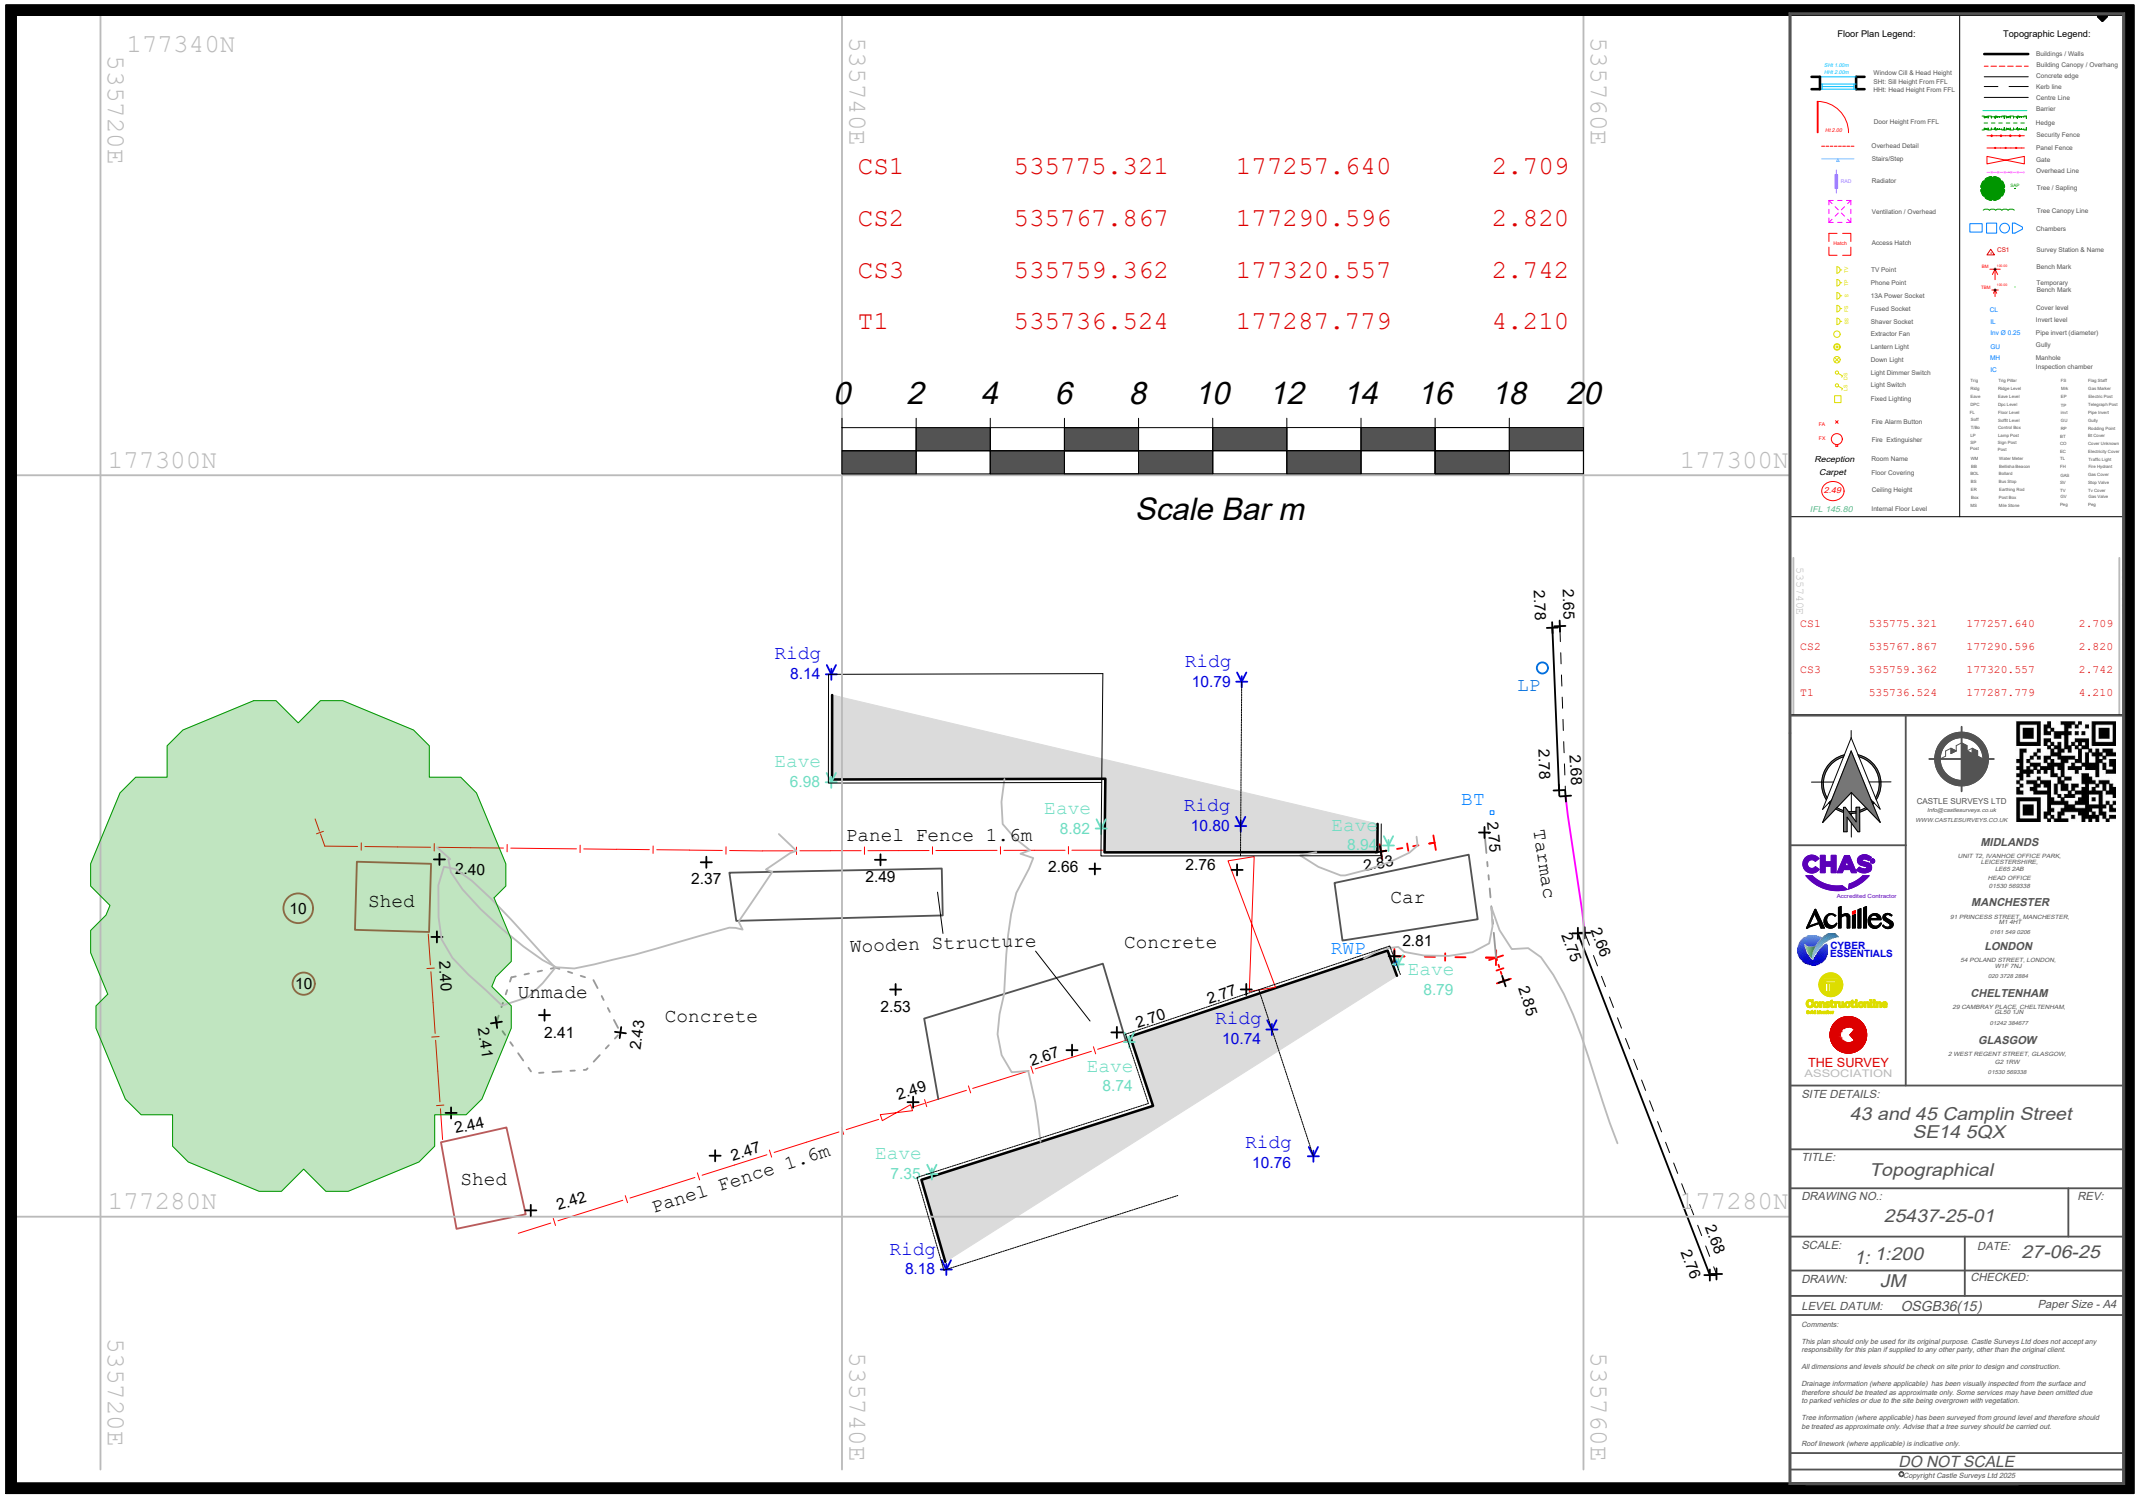


Floor Plan Legend:

Topographic Legend:

CS1	535775.321	177257.640	2.709
CS2	535767.862	177290.596	2.820
CS3	535759.362	177320.557	2.742
T1	535736.524	177287.779	4.210

CASTLE SURVEYS LTD
info@castlesurveys.co.uk
WWW.CASTLESURVEYS.CO.UK

MIDLANDS
UNIT T2, IVANHOE OFFICE PARK, LEICESTERSHIRE, LE65 2AB
HEAD OFFICE
01530 565338

MANCHESTER
91 PRINCESS STREET, MANCHESTER, M1 4HT
0161 549 0206

LONDON
54 POLAND STREET, LONDON, W1F 7NJ
020 3728 2884

CHELTENHAM
29 CAMBRAY PLACE, CHELTENHAM, GL50 1JW
01242 384677

GLASGOW
2 WEST REGENT STREET, GLASGOW, G2 1RW
01530 565338

SITE DETAILS:
43 and 45 Camplin Street
SE14 5QX

TITLE:
Topographical

DRAWING NO.: 25437-25-01

REV:

SCALE: 1: 1:200

DATE: 27-06-25

DRAWN: JM

CHECKED:

LEVEL DATUM: OSGB36(15)

Paper Size - A4

Comments:

This plan should only be used for its original purpose. Castle Surveys Ltd does not accept any responsibility for this plan if supplied to any other party, other than the original client.

All dimensions and levels should be check on site prior to design and construction.

Drainage information (where applicable) has been visually inspected from the surface and therefore should be treated as approximate only. Some services may have been omitted due to parked vehicles or due to the site being overgrown with vegetation.

Tree information (where applicable) has been surveyed from ground level and therefore should be treated as approximate only. Advise that a tree survey should be carried out.

Roof linework (where applicable) is indicative only.

DO NOT SCALE

Copyright Castle Surveys Ltd 2025