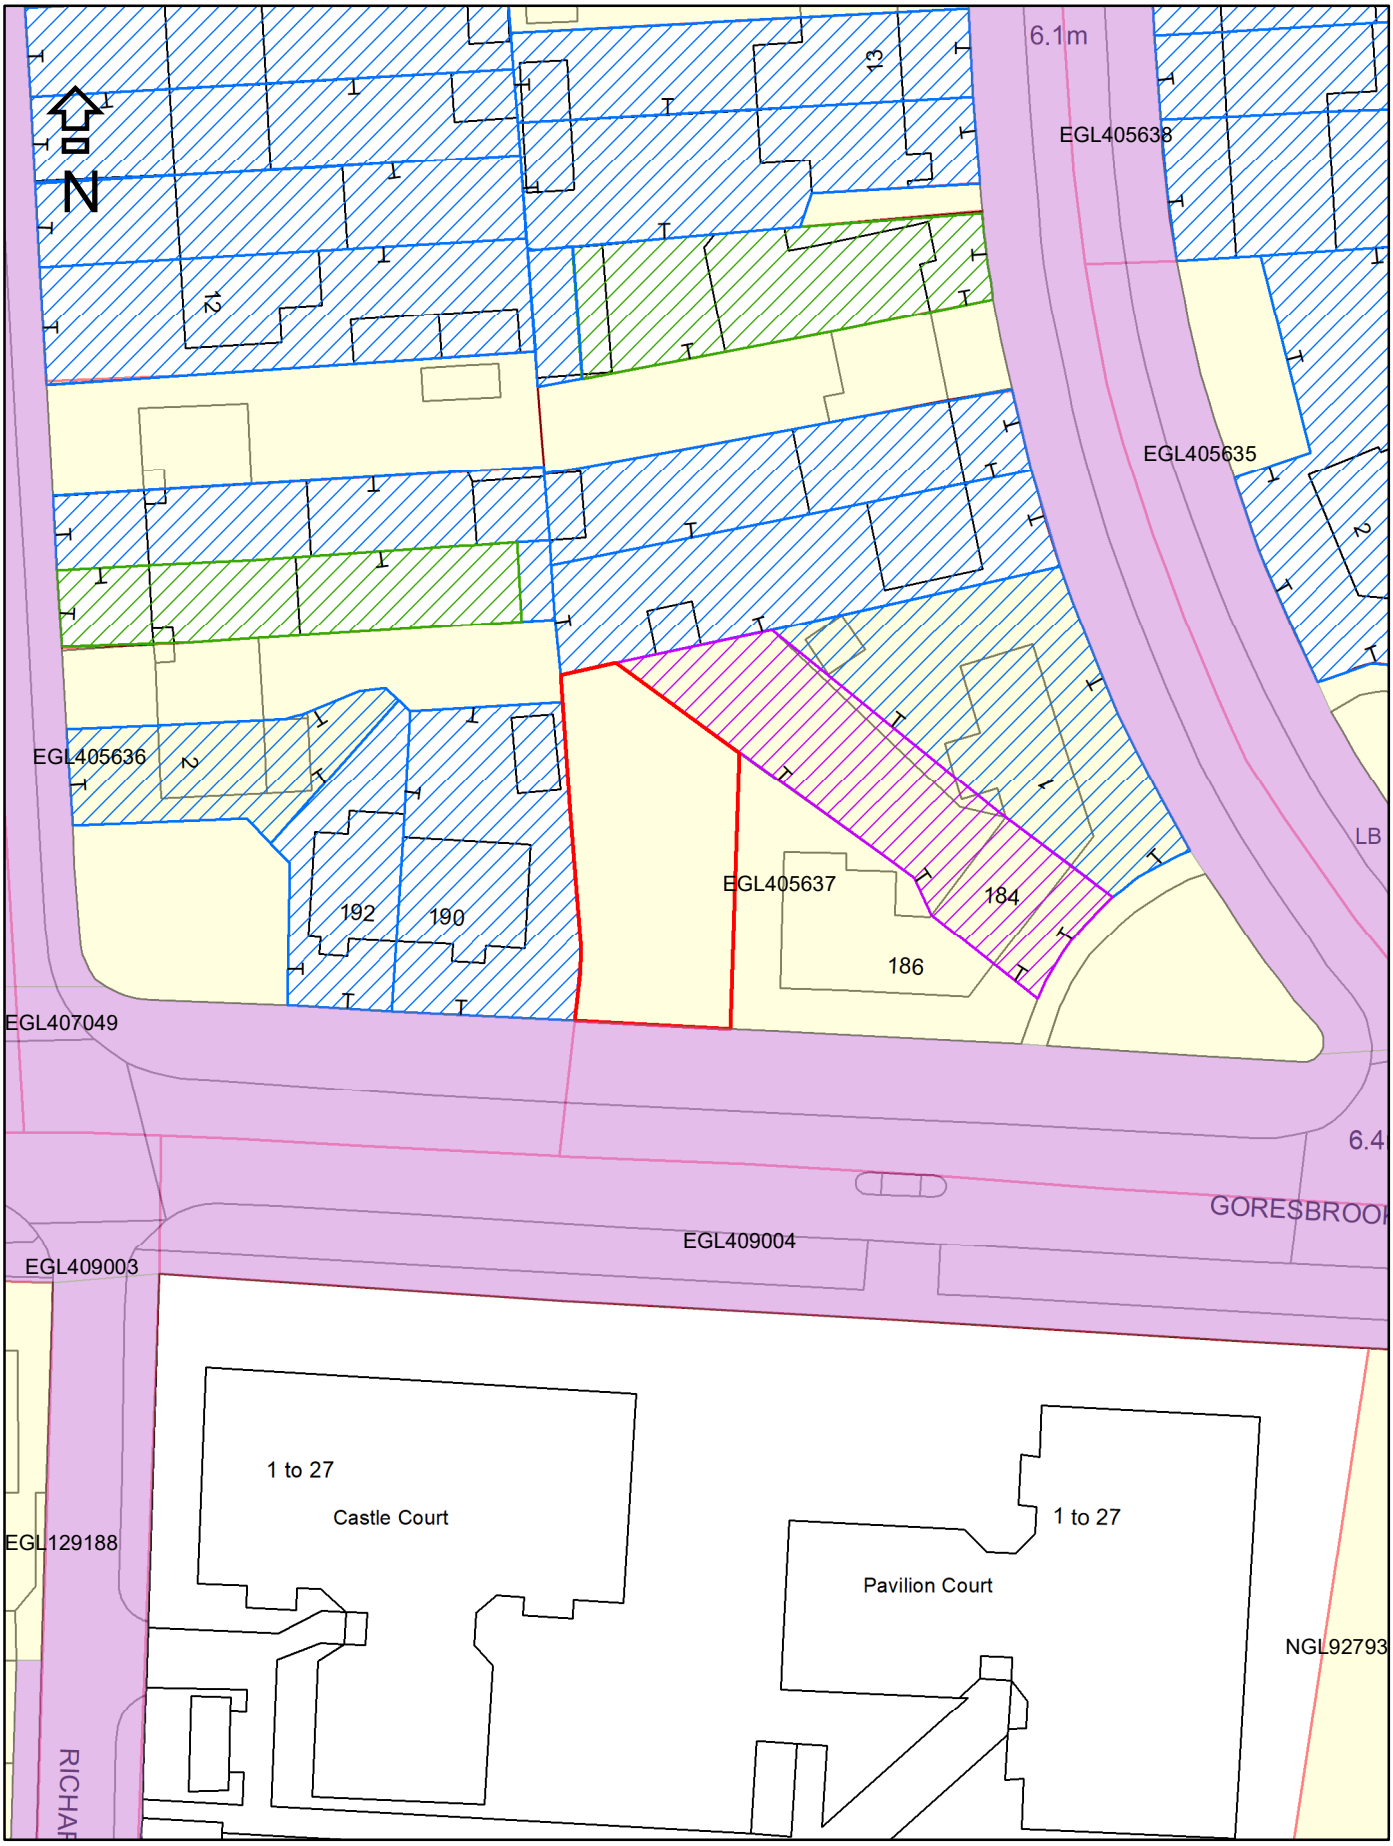

© Crown copyright. All rights reserved
Licence number - 100019280 (2015)

Land at 190 Groesbrook Road, Dagenham

Barking & Dagenham

Town Hall, Barking
Barking, Essex
Tel: - 020 8215 3000

Scale:- 1:500
produced By:- JRoach
Date - 01.12.2022