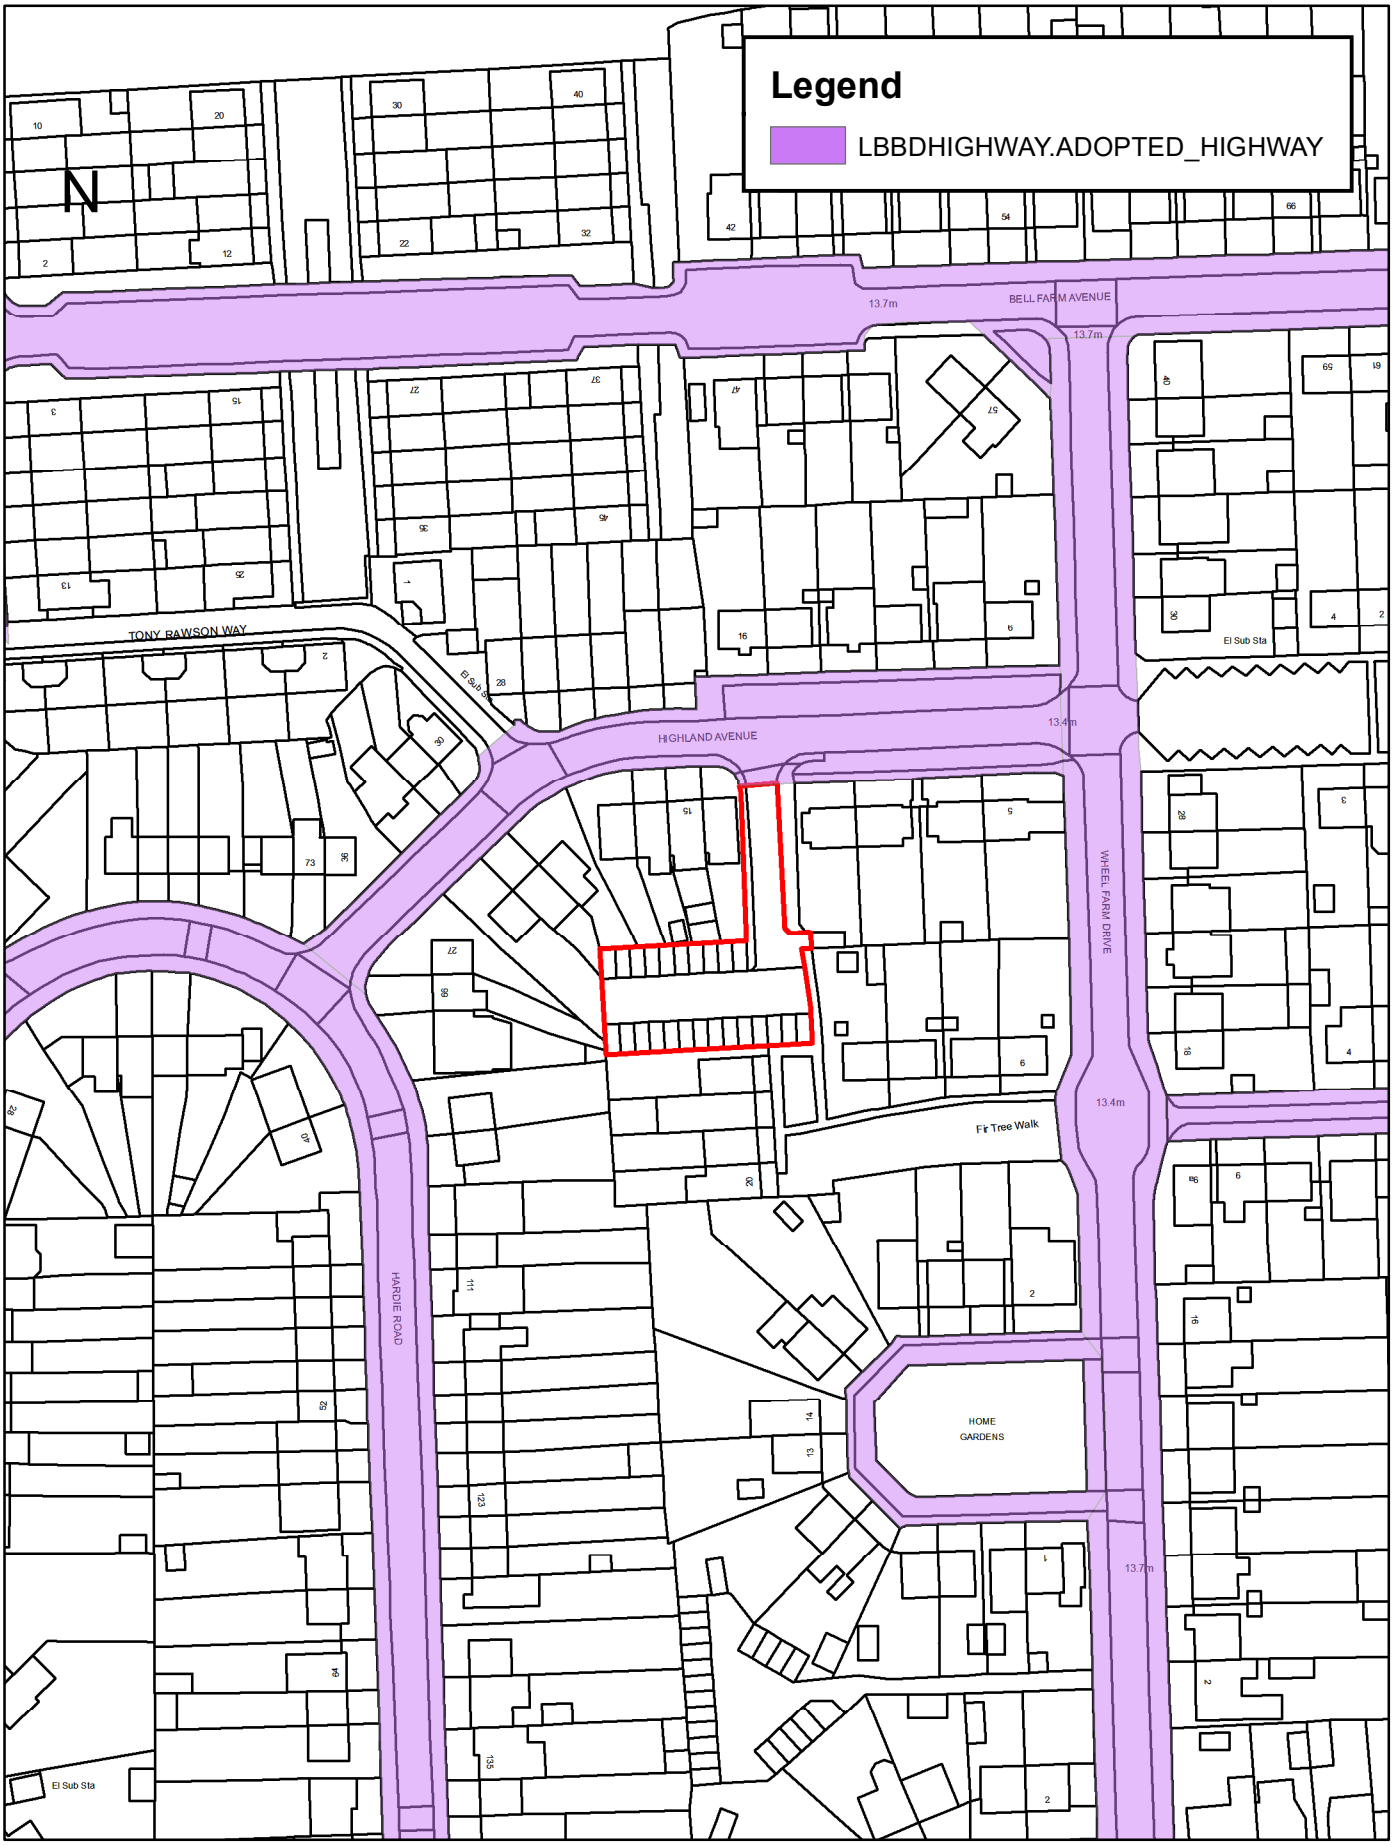


© Crown copyright. All rights reserved
Licence number - 100019280 (2015)

LAND AT HIGHLAND AVENUE, DAGENHAM
ADOPTED HIGHWAY

1:1,250

Barking & Dagenham

Town Hall, Barking Scale:-
Barking, Essex produced By:- JRoach
Tel: - 020 8215 3000 Date - 25.08.2023