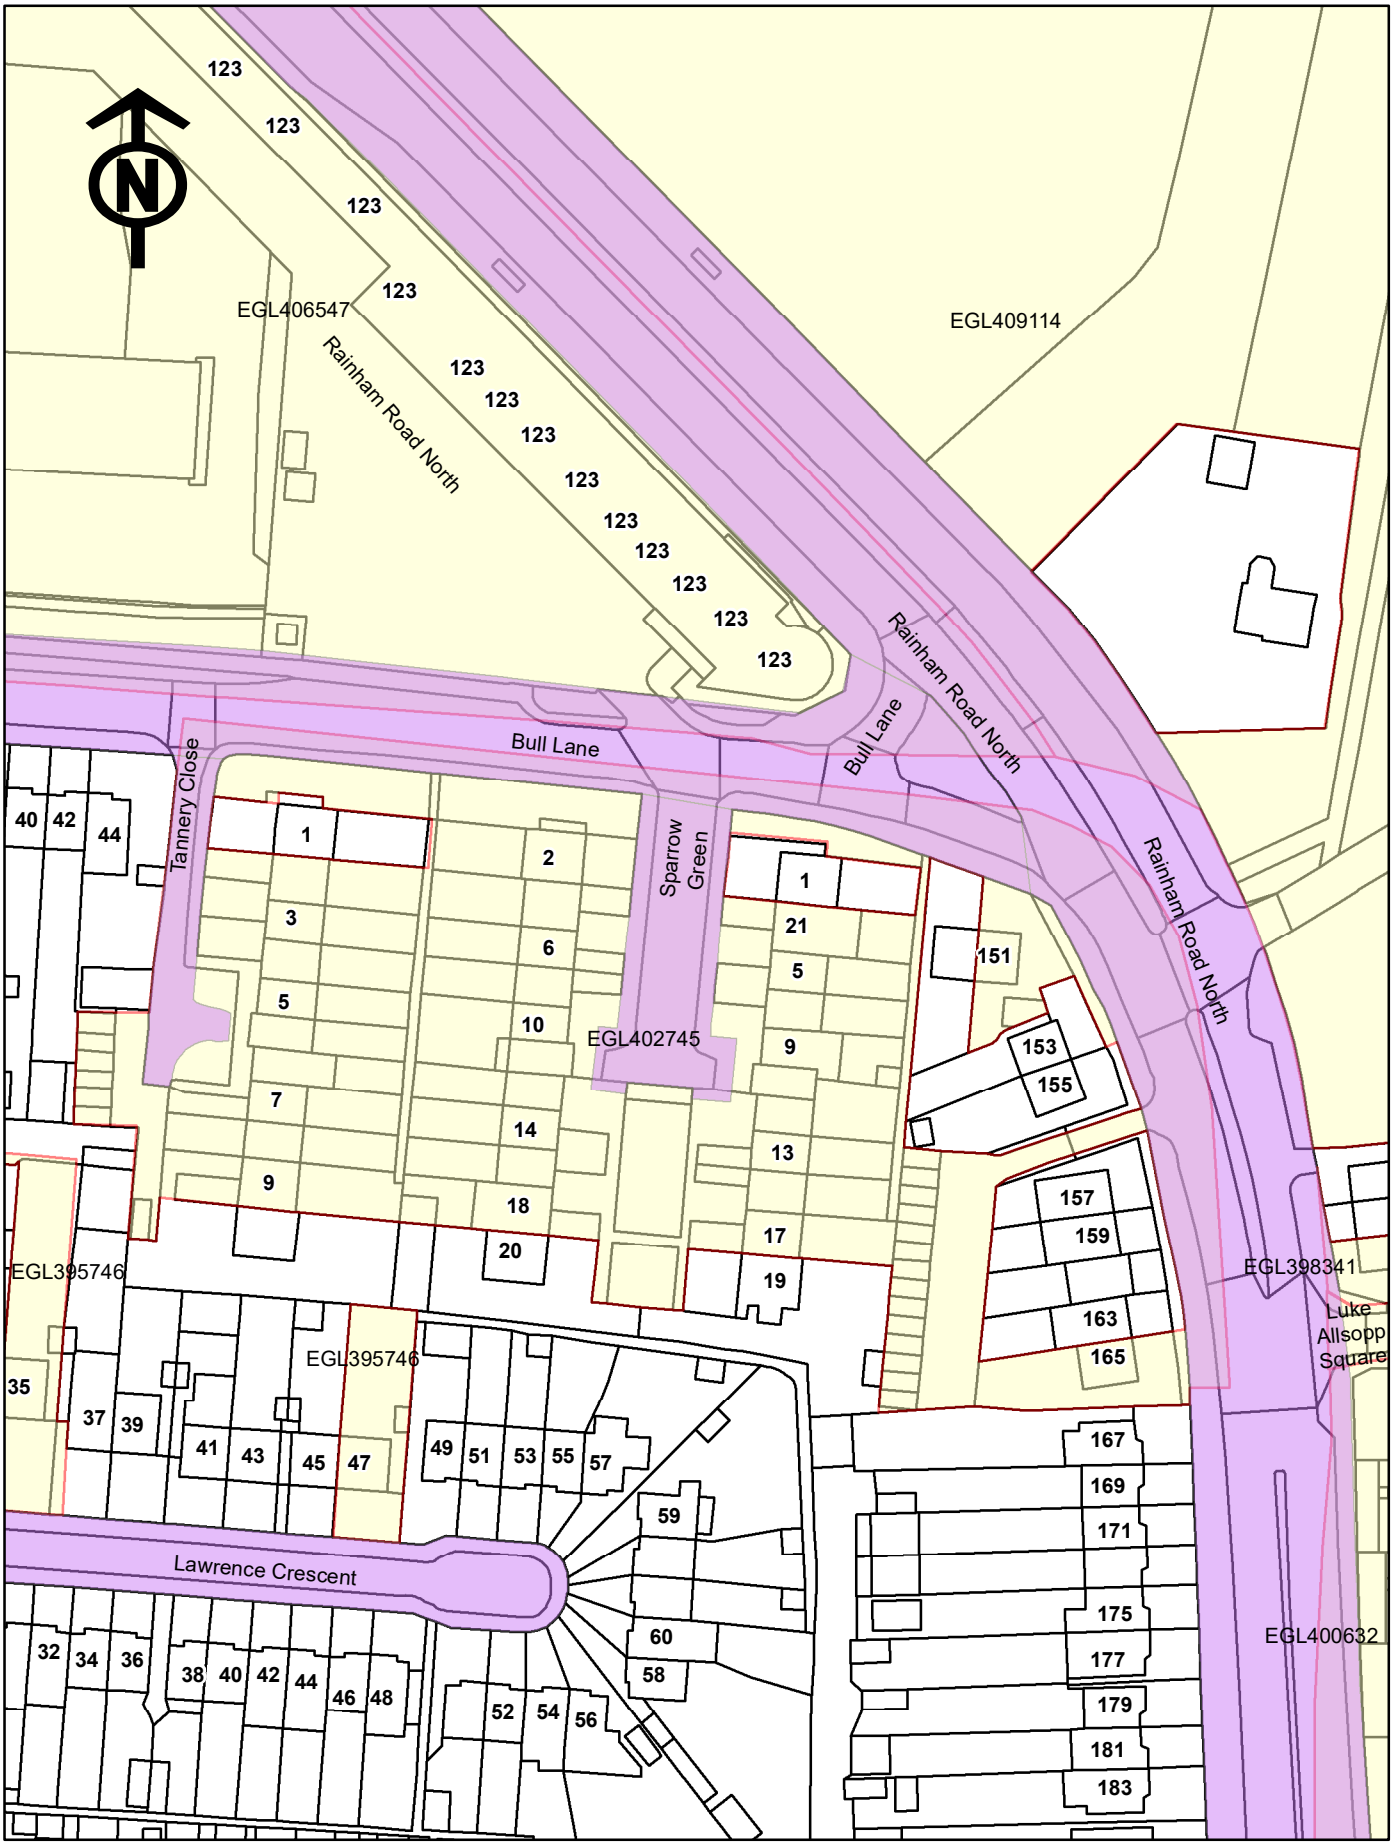


© Crown copyright. All rights reserved
Licence number - 100019280 (2024)

Bull Lane

Barking & Dagenham

Town Hall, Barking
Barking, Essex
Tel: - 020 8215 3000

Scale:- 1:1,000
produced By:- JRoach
Date - 10/02/2026