


Transport for London
TfL Operational Property
Commercial Development
Windsor House
42-50 Victoria Street
SW1H 0TL
Site Ref: 1804
Aylesbury Street (Trewin)
N
A3 Landscape
Date : Mar 2017
Initial : REM
File : PAR
Scale : 1/1250 at A3
Pit House
Chalfont House
Bell House
Aylesbury Street
Wilkinson Chilterns Centre
Hazlewood Court
Neasden Methodist Church Centre
NEASDEN LANE NORTH
A 4088
Mayor of London

ANNEX B

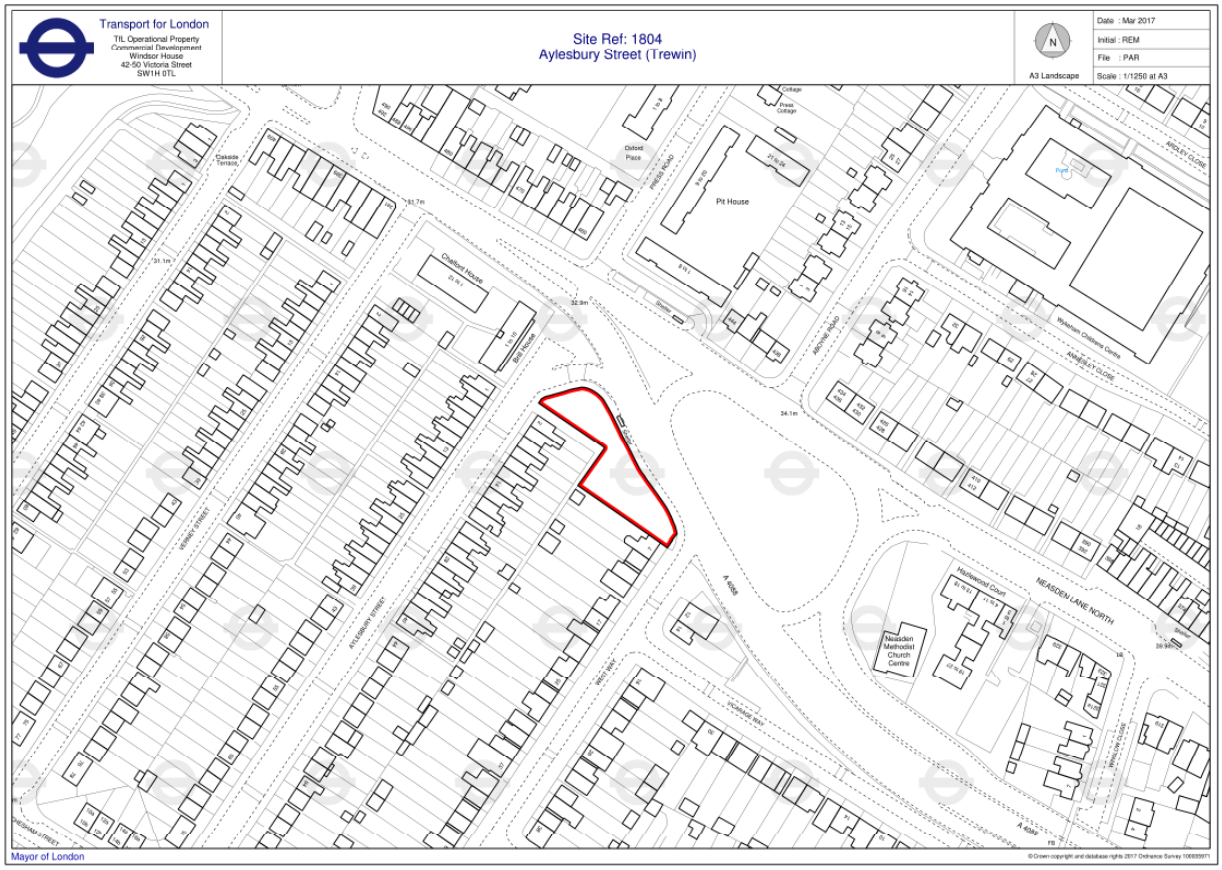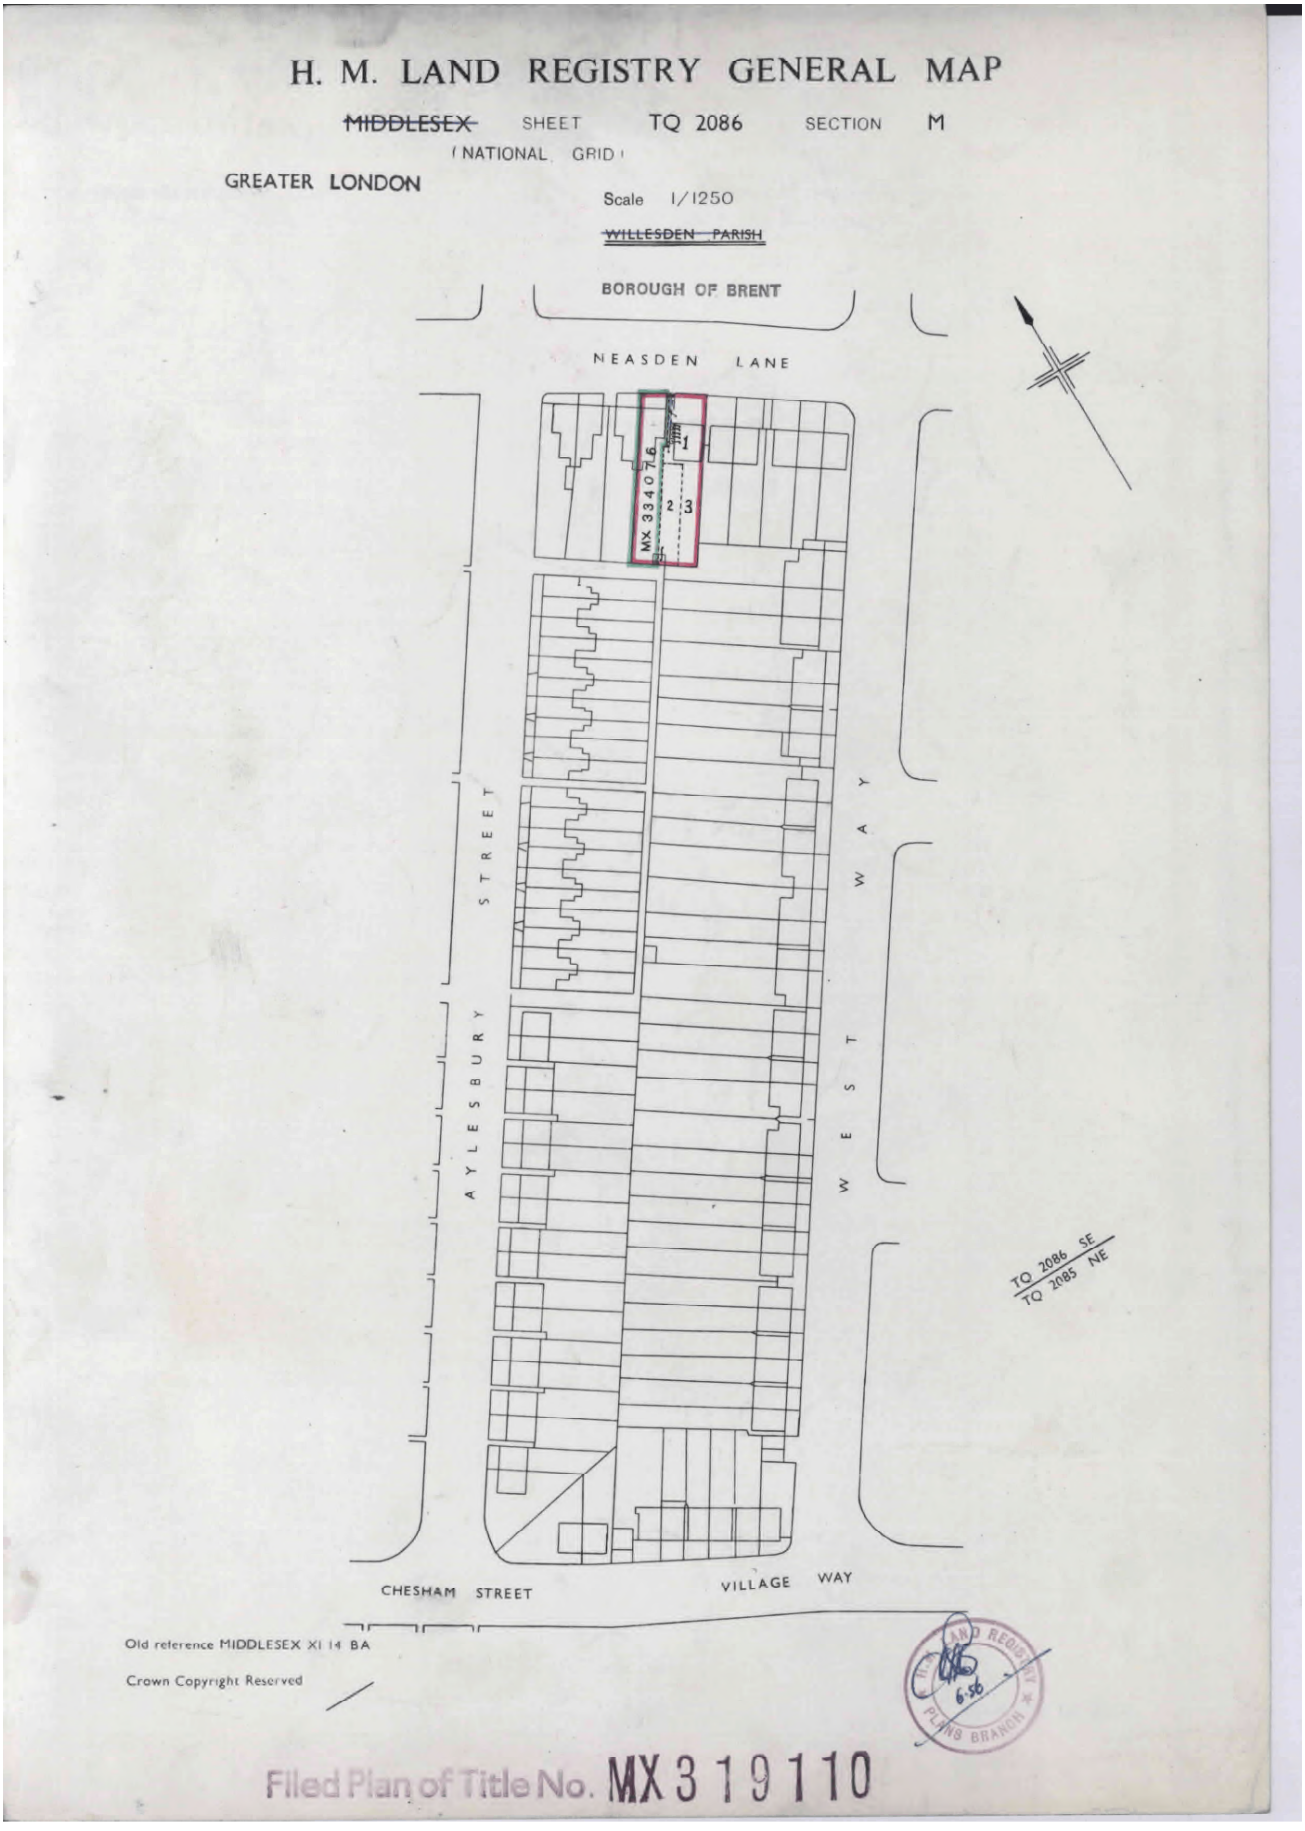

This official copy is incomplete without the preceding notes page.

ANNEX C

H. M. LAND REGISTRY GENERAL MAP

~~MIDDLESEX~~ SHEET TQ 2086 SECTION M

(NATIONAL GRID)

GREATER LONDON

Scale 1/1250

~~WILLESDEN PARISH~~

BOROUGH OF BRENT

NEASDEN LANE

The boundaries shewn by dotted lines have been plotted from the transfer plan and are subject to revision on survey

AYLESBURY STREET

WEST WAY

TQ 2086 SE
TQ 2085 NE

CHESHAM STREET

VILLAGE WAY


H.M. LAND REGISTRY PLANS BRANCH 1/57


Old reference MIDDLESEX XI 14 BA

Crown Copyright Reserved

Filed Plan of Title No. MX 334076


This official copy is incomplete without the preceding notes page.

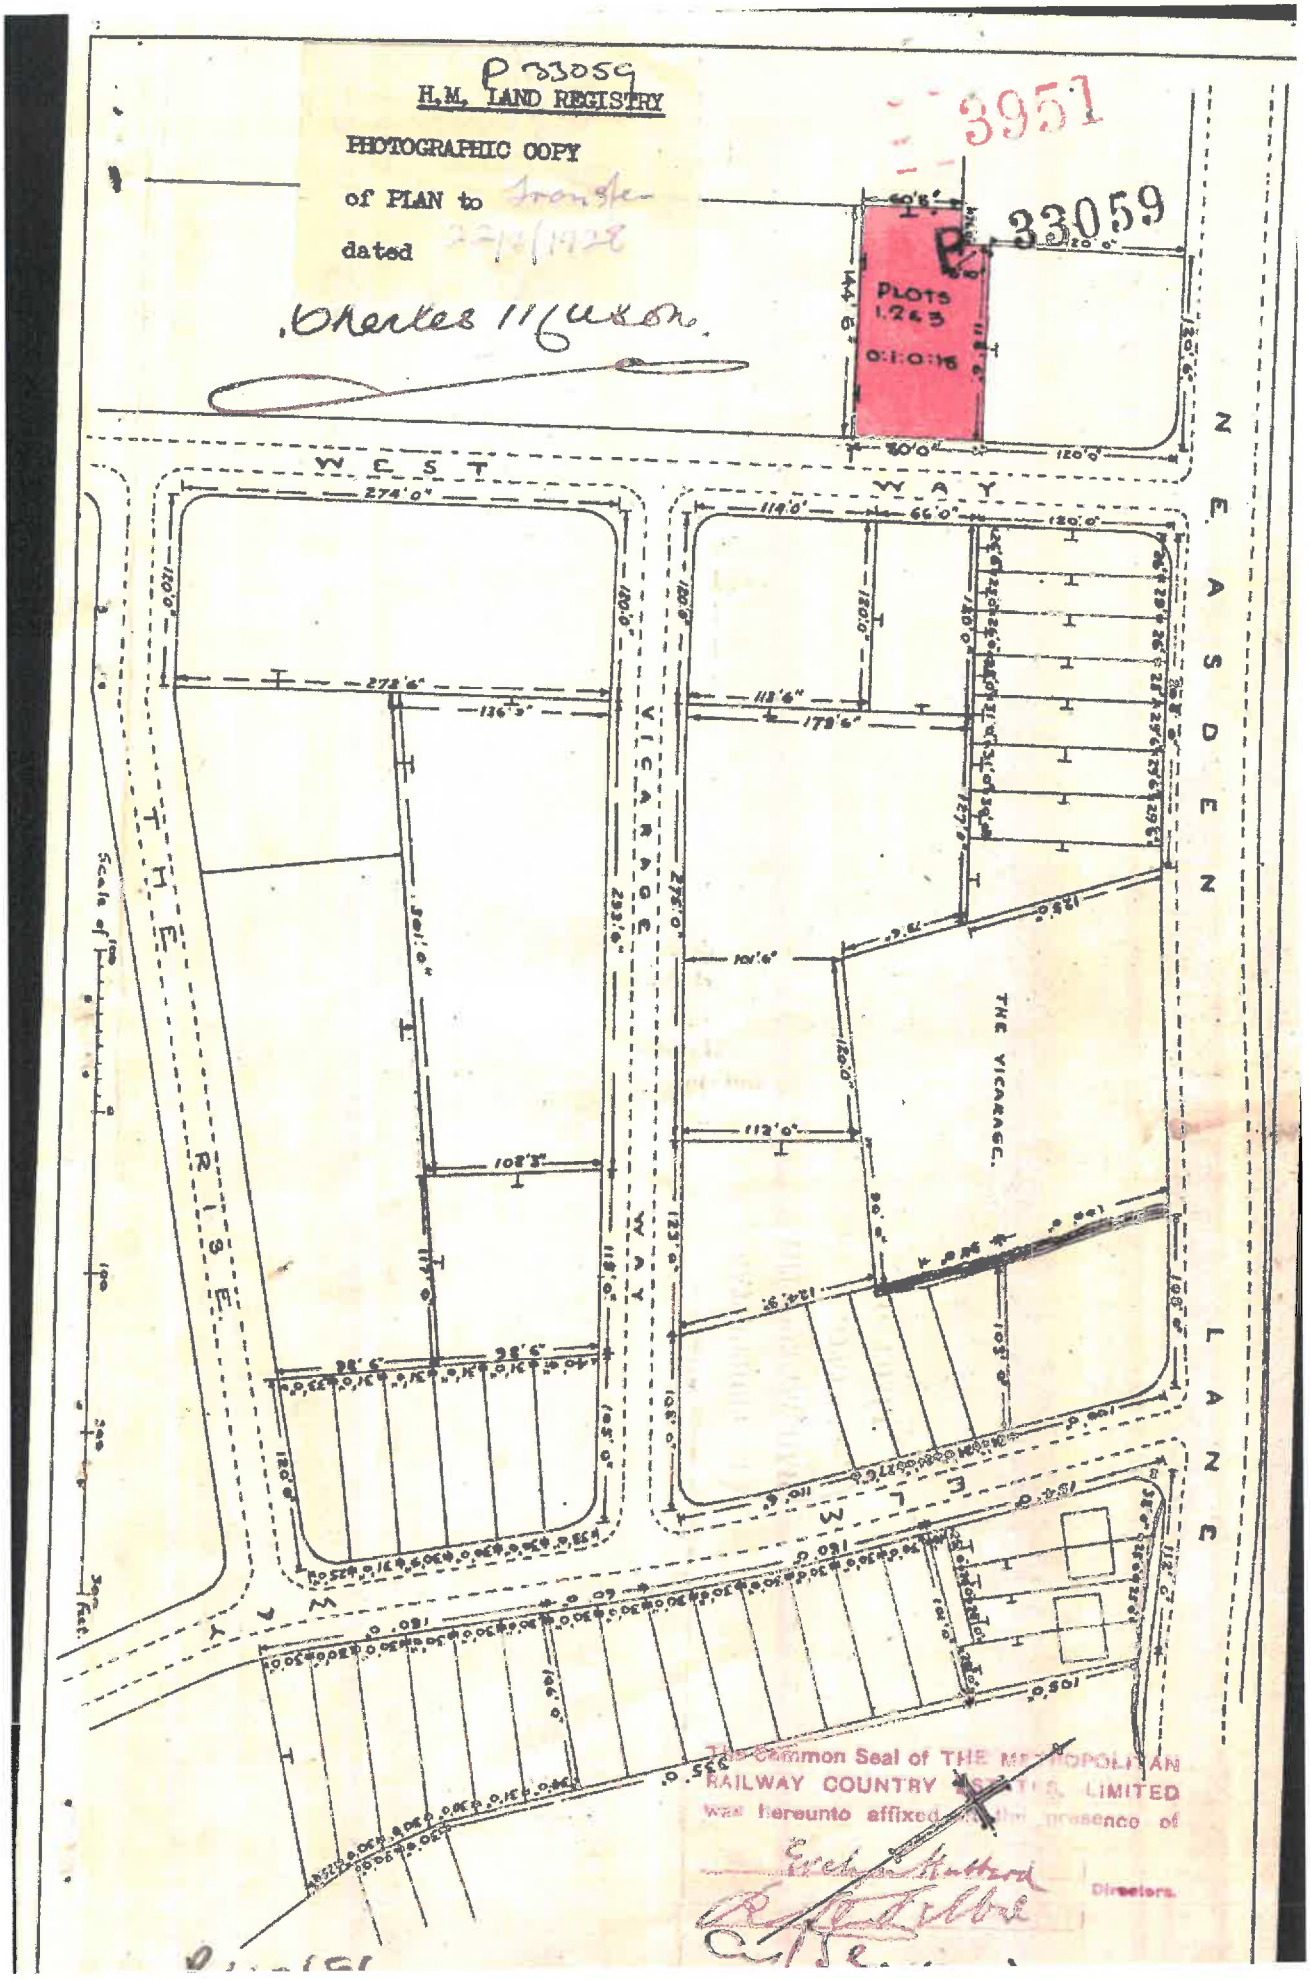
P 33059
H.M. LAND REGISTRY
PHOTOGRAPHIC COPY
of PLAN to Transfer
dated 22/7/1926
Charles Hudson.
3951
P 33059
PLOTS 1.2&3
0:1:0:16
WEST WAY
NEASDEN LANE
THE RISE
VICARAGE WAY
THE VICARAGE
274'0"
66'0"
120'0"
80'0"
144'6"
272'6"
136'3"
118'6"
179'6"
112'0"
101'6"
108'3"
28'6"
28'6"
Scale of 100 Feet
The Common Seal of THE METROPOLITAN RAILWAY COUNTRY ESTATES, LIMITED was hereunto affixed in the presence of
Directors.

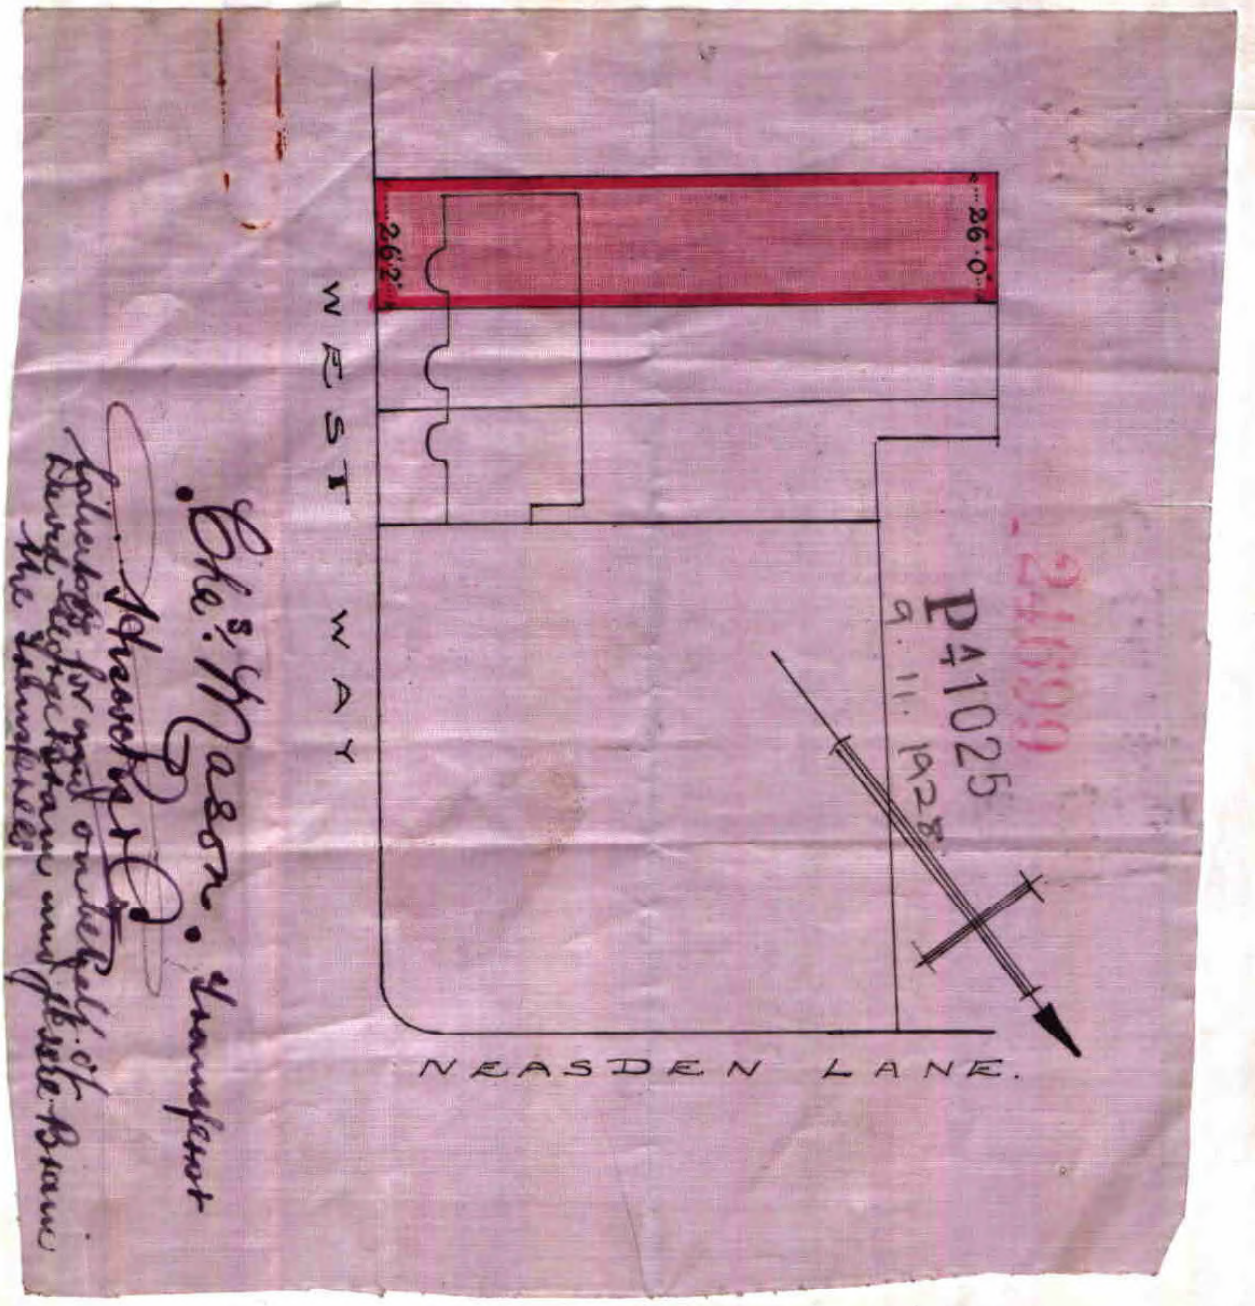


This official copy is incomplete without the preceding notes page.


ANNEX F

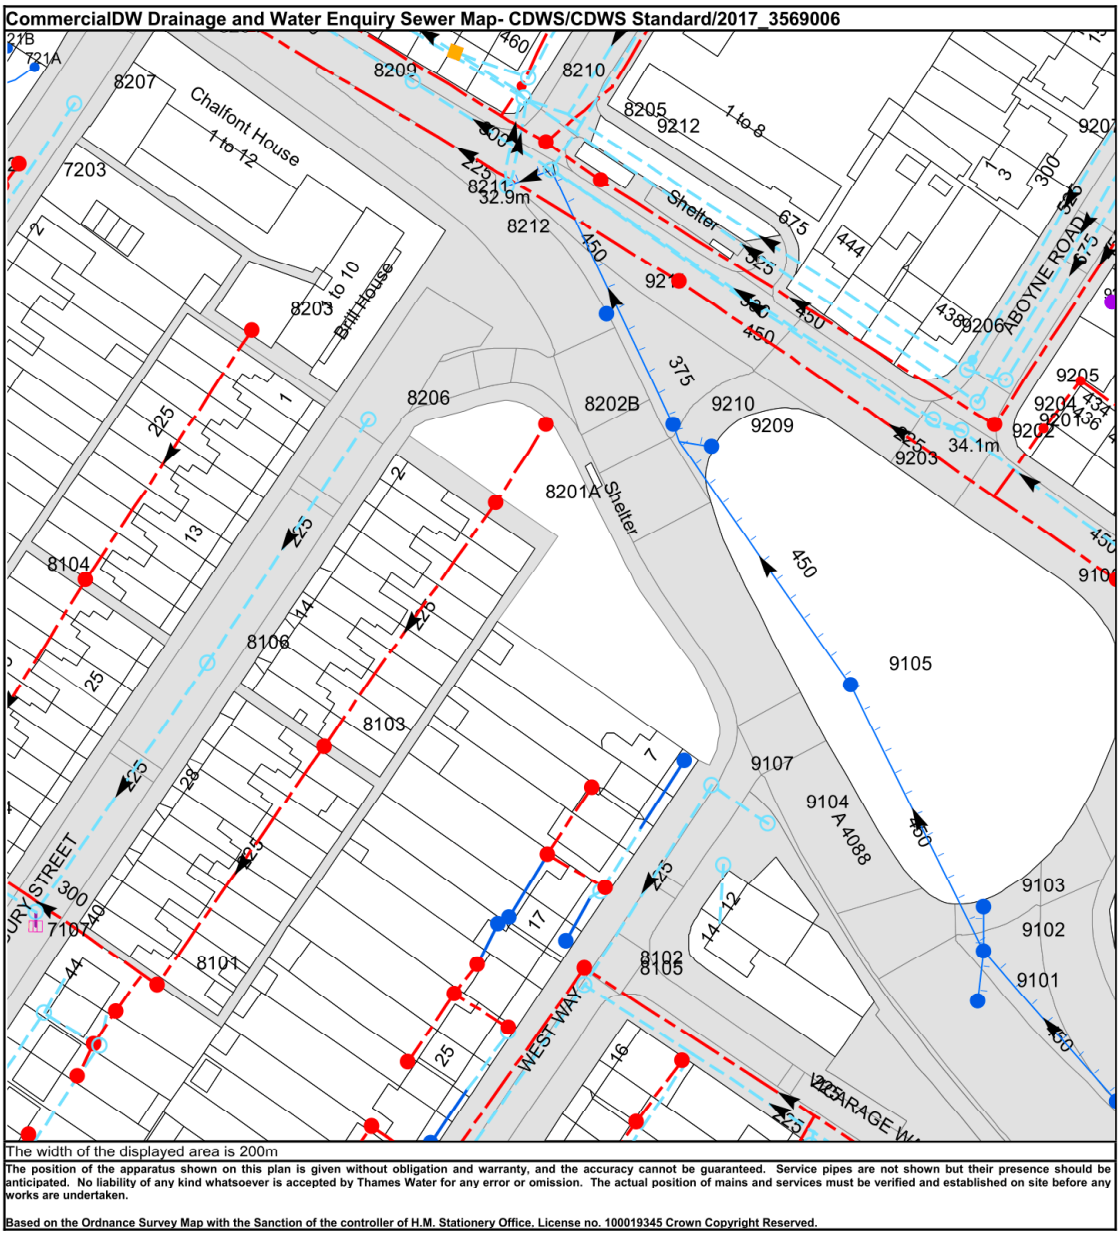
CommercialDW Drainage and Water Enquiry Sewer Map- CDWS/CDWS Standard/2017_3569006
8209
8210
8205
9212
1 to 8
8207
Chalfont House
1 to 12
7203
8211
32.9m
8212
Shelter
675
444
ALBOYNE ROAD
8203
1 to 10
Brill House
8206
8202B
9210
9209
9203
34.1m
9202
9205
9204
8201A
Shelter
8104
8106
8103
9105
9107
9104
A 4088
8101
9103
9102
9101
8102
8105
WEST WAY
GARAGE
The width of the displayed area is 200m
The position of the apparatus shown on this plan is given without obligation and warranty, and the accuracy cannot be guaranteed. Service pipes are not shown but their presence should be anticipated. No liability of any kind whatsoever is accepted by Thames Water for any error or omission. The actual position of mains and services must be verified and established on site before any works are undertaken.
Based on the Ordnance Survey Map with the Sanction of the controller of H.M. Stationery Office. License no. 100019345 Crown Copyright Reserved.


ANNEX G

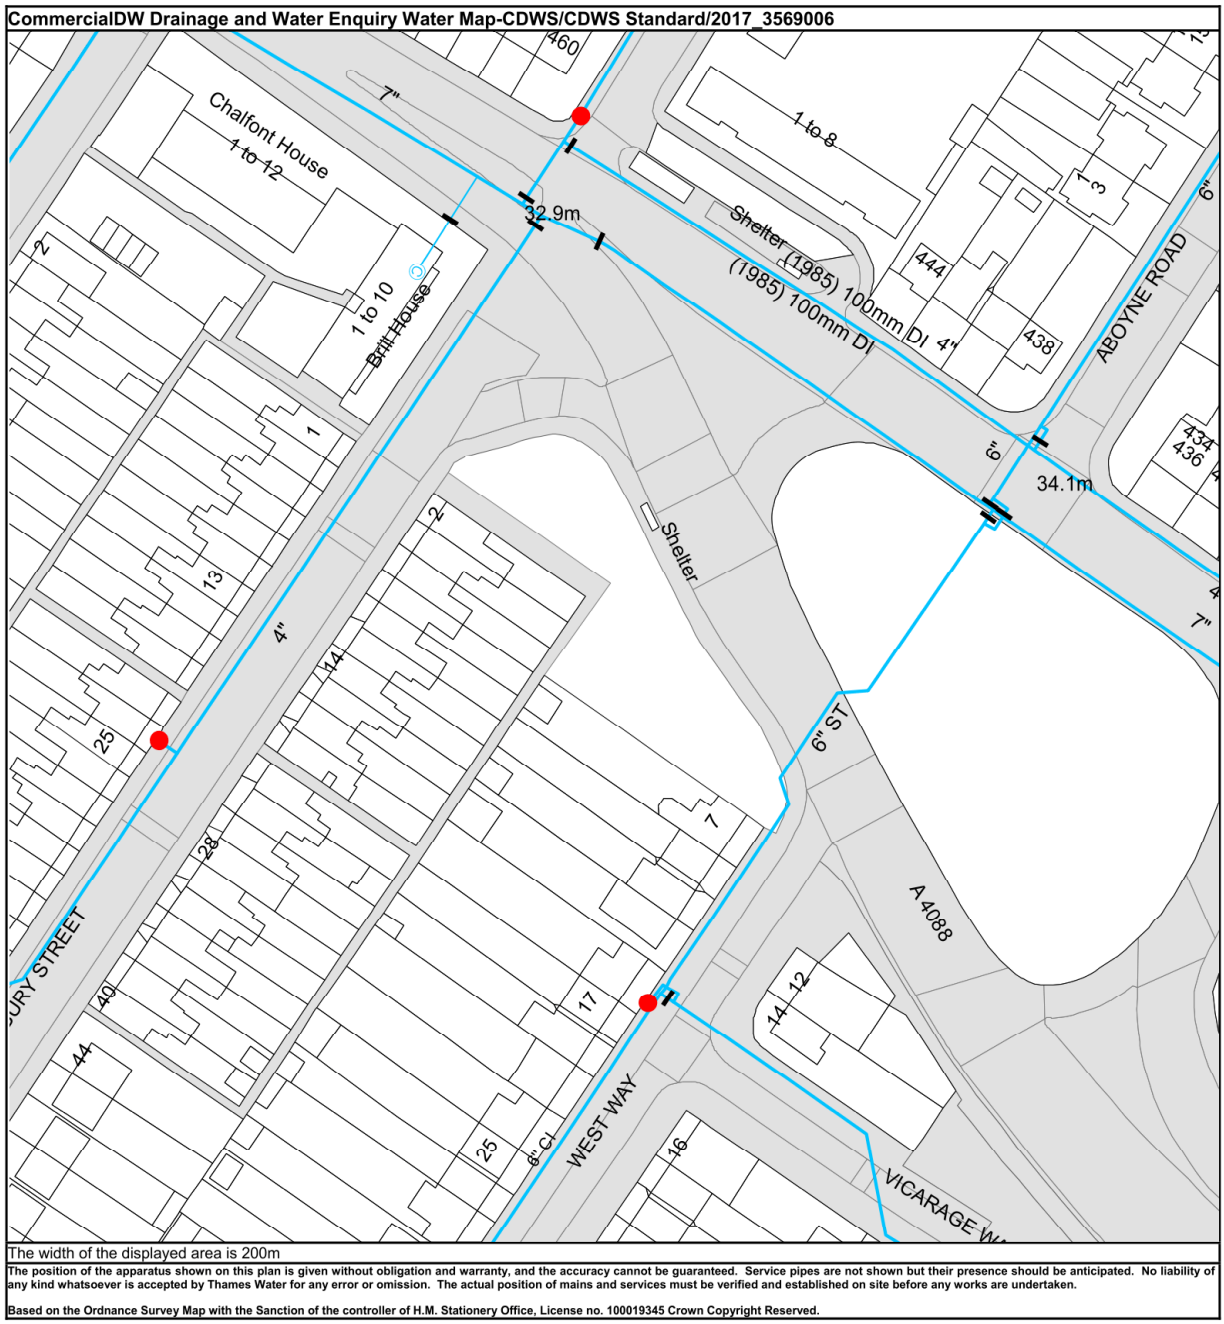
CommercialDW Drainage and Water Enquiry Water Map-CDWS/CDWS Standard/2017_3569006
Chalfont House
1 to 12
1 to 10
Brill House
1 to 8
Shelter
(1985) 100mm DI
32.9m
34.1m
ABOYNE ROAD
WEST WAY
A4088
6" ST
4"
7"
6"
460
444
438
434
436
The width of the displayed area is 200m
The position of the apparatus shown on this plan is given without obligation and warranty, and the accuracy cannot be guaranteed. Service pipes are not shown but their presence should be anticipated. No liability of any kind whatsoever is accepted by Thames Water for any error or omission. The actual position of mains and services must be verified and established on site before any works are undertaken.
Based on the Ordnance Survey Map with the Sanction of the controller of H.M. Stationery Office, License no. 100019345 Crown Copyright Reserved.

ANNEX H

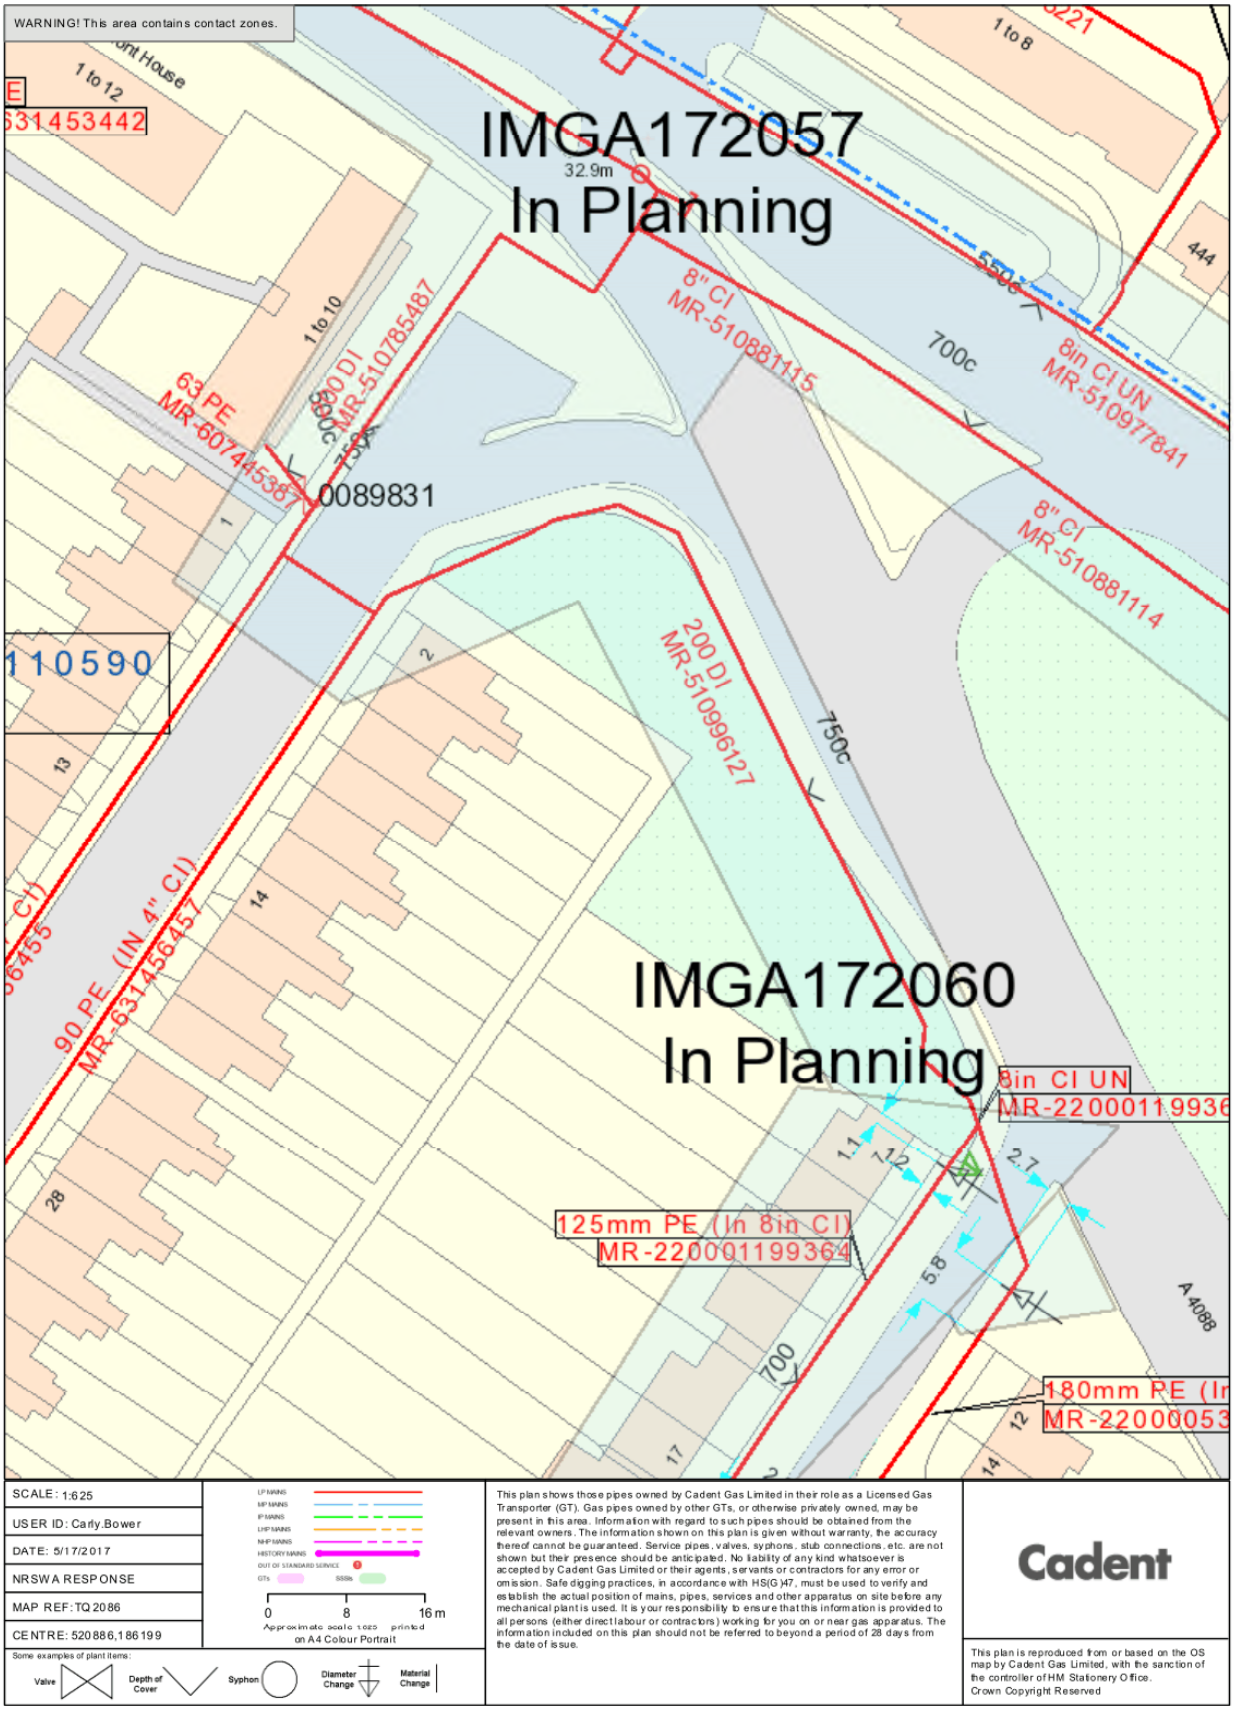
WARNING! This area contains contact zones.
IMGA172057
In Planning
32.9m
IMGA172060
In Planning
8" CI
MR-510881115
8in CI UN
MR-510977841
8" CI
MR-510881114
200 DI
MR-510785487
63 PE
MR-607445387
200 DI
MR-510996127
90 PE (IN 4" CI)
MR-631456457
8in CI UN
MR-220001199364
125mm PE (In 8in CI)
MR-220001199364
180mm PE (In
MR-22000053
0089831
110590
1 to 12
1 to 10
1 to 8
A4088
SCALE: 1:625
USER ID: Carly.Bower
DATE: 5/17/2017
NRSWA RESPONSE
MAP REF: TQ2086
CENTRE: 520886,186199
0 8 16 m
Approximate scale 1:625 printed on A4 Colour Portrait
Some examples of plant items:
Valve
Depth of Cover
Syphon
Diameter Change
Material Change
This plan shows those pipes owned by Cadent Gas Limited in their role as a Licensed Gas Transporter (GT). Gas pipes owned by other GTs, or otherwise privately owned, may be present in this area. Information with regard to such pipes should be obtained from the relevant owners. The information shown on this plan is given without warranty, the accuracy thereof cannot be guaranteed. Service pipes, valves, syphons, stub connections, etc. are not shown but their presence should be anticipated. No liability of any kind whatsoever is accepted by Cadent Gas Limited or their agents, servants or contractors for any error or omission. Safe digging practices, in accordance with HS(G)47, must be used to verify and establish the actual position of mains, pipes, services and other apparatus on site before any mechanical plant is used. It is your responsibility to ensure that this information is provided to all persons (either direct labour or contractors) working for you on or near gas apparatus. The information included on this plan should not be referred to beyond a period of 28 days from the date of issue.
Cadent
This plan is reproduced from or based on the OS map by Cadent Gas Limited, with the sanction of the controller of HM Stationery Office. Crown Copyright Reserved

ANNEX I

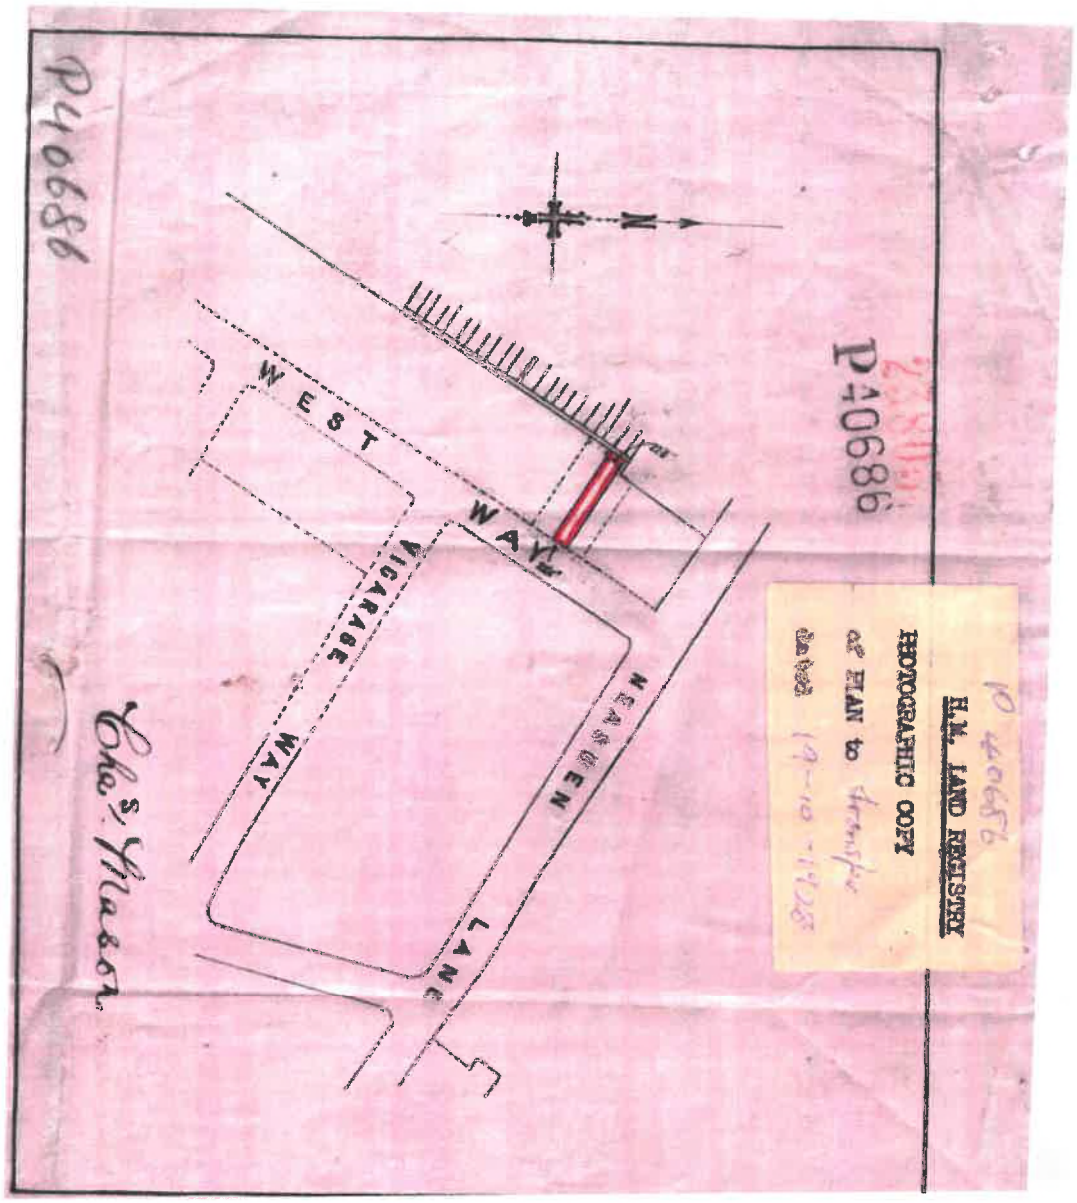

This official copy is incomplete without the preceding notes page.

ANNEX J

Highways Department Data Response

Highways Search Standard

