OPDC
OLD OAK AND
PARK ROYAL
DEVELOPMENT
CORPORATION


Policies Map


Individual Layers

May 2018



MAYOR OF LONDON

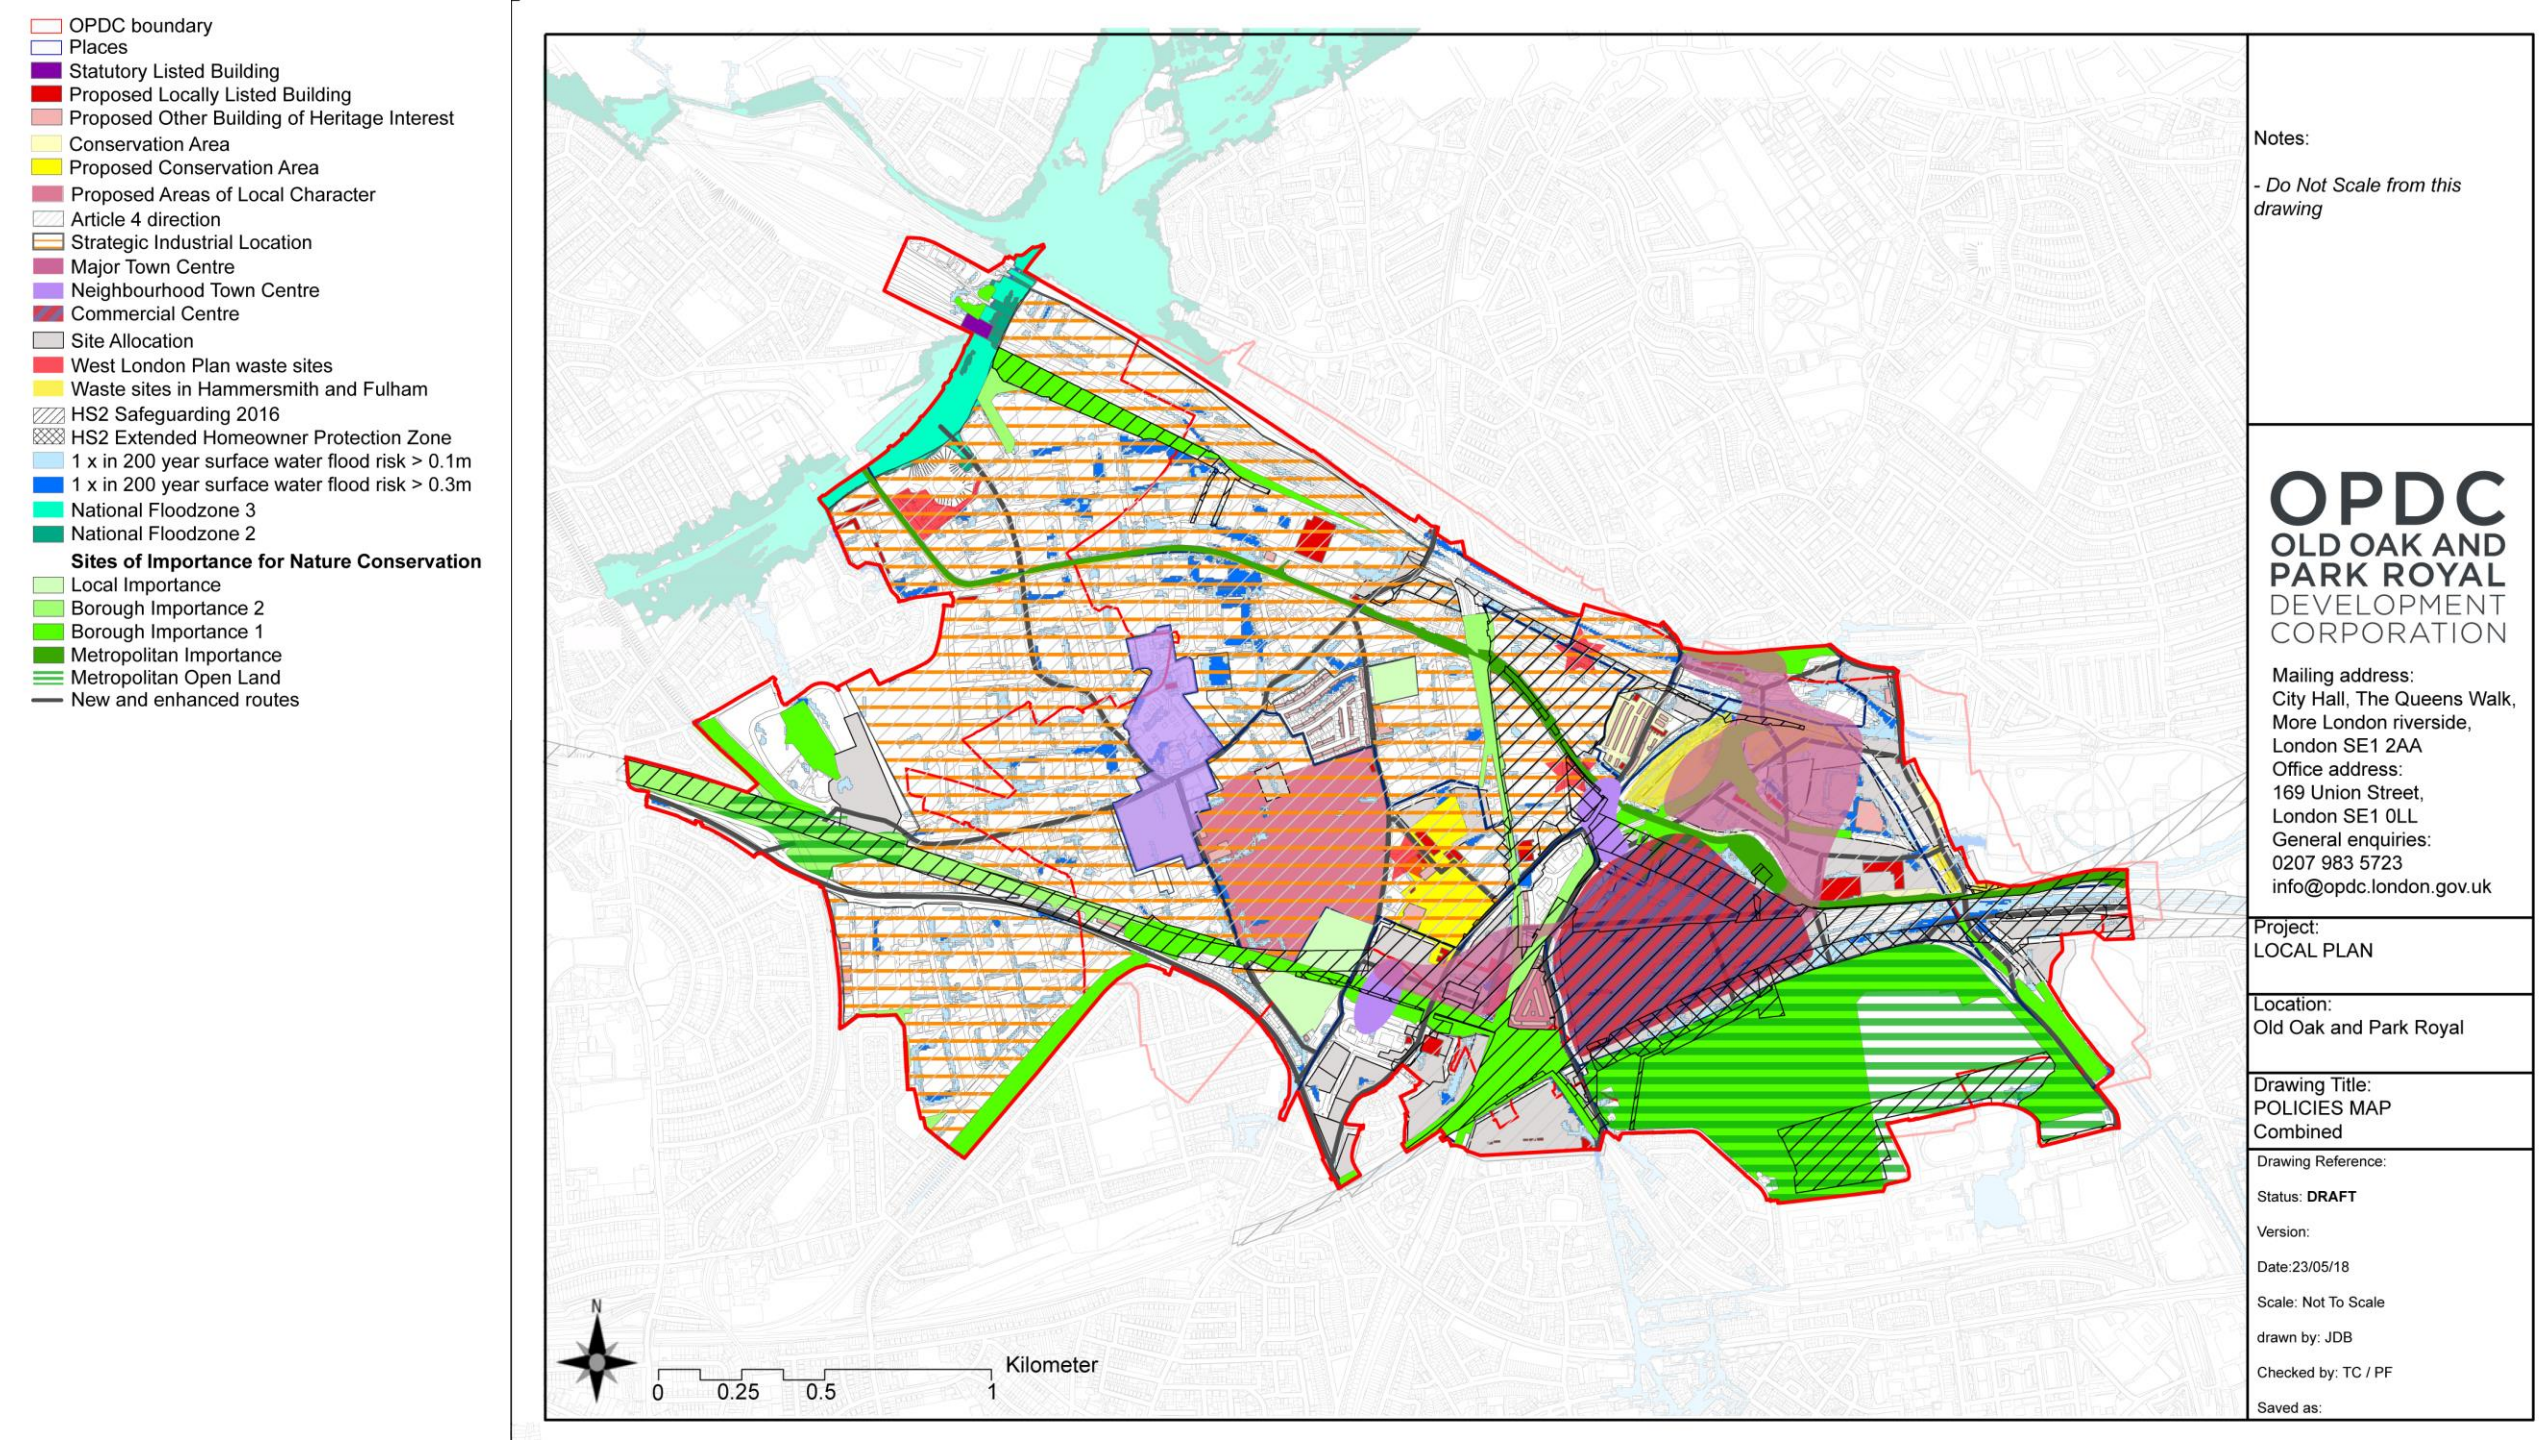
OPDC boundary
Places
Statutory Listed Building
Proposed Locally Listed Building
Proposed Other Building of Heritage Interest
Conservation Area
Proposed Conservation Area
Proposed Areas of Local Character
Article 4 direction
Strategic Industrial Location
Major Town Centre
Neighbourhood Town Centre
Commercial Centre
Site Allocation
West London Plan waste sites
Waste sites in Hammersmith and Fulham
HS2 Safeguarding 2016
HS2 Extended Homeowner Protection Zone
1 x in 200 year surface water flood risk > 0.1m
1 x in 200 year surface water flood risk > 0.3m
National Floodzone 3
National Floodzone 2
Sites of Importance for Nature Conservation
Local Importance
Borough Importance 2
Borough Importance 1
Metropolitan Importance
Metropolitan Open Land
New and enhanced routes
N
0
0.25
0.5
1
Kilometer
Notes:
- Do Not Scale from this drawing
OPDC
OLD OAK AND PARK ROYAL DEVELOPMENT CORPORATION
Mailing address:
City Hall, The Queens Walk,
More London riverside,
London SE1 2AA
Office address:
169 Union Street,
London SE1 0LL
General enquiries:
0207 983 5723
info@opdc.london.gov.uk
Project:
LOCAL PLAN
Location:
Old Oak and Park Royal
Drawing Title:
POLICIES MAP
Combined
Drawing Reference:
Status: DRAFT
Version:
Date:23/05/18
Scale: Not To Scale
drawn by: JDB
Checked by: TC / PF
Saved as:

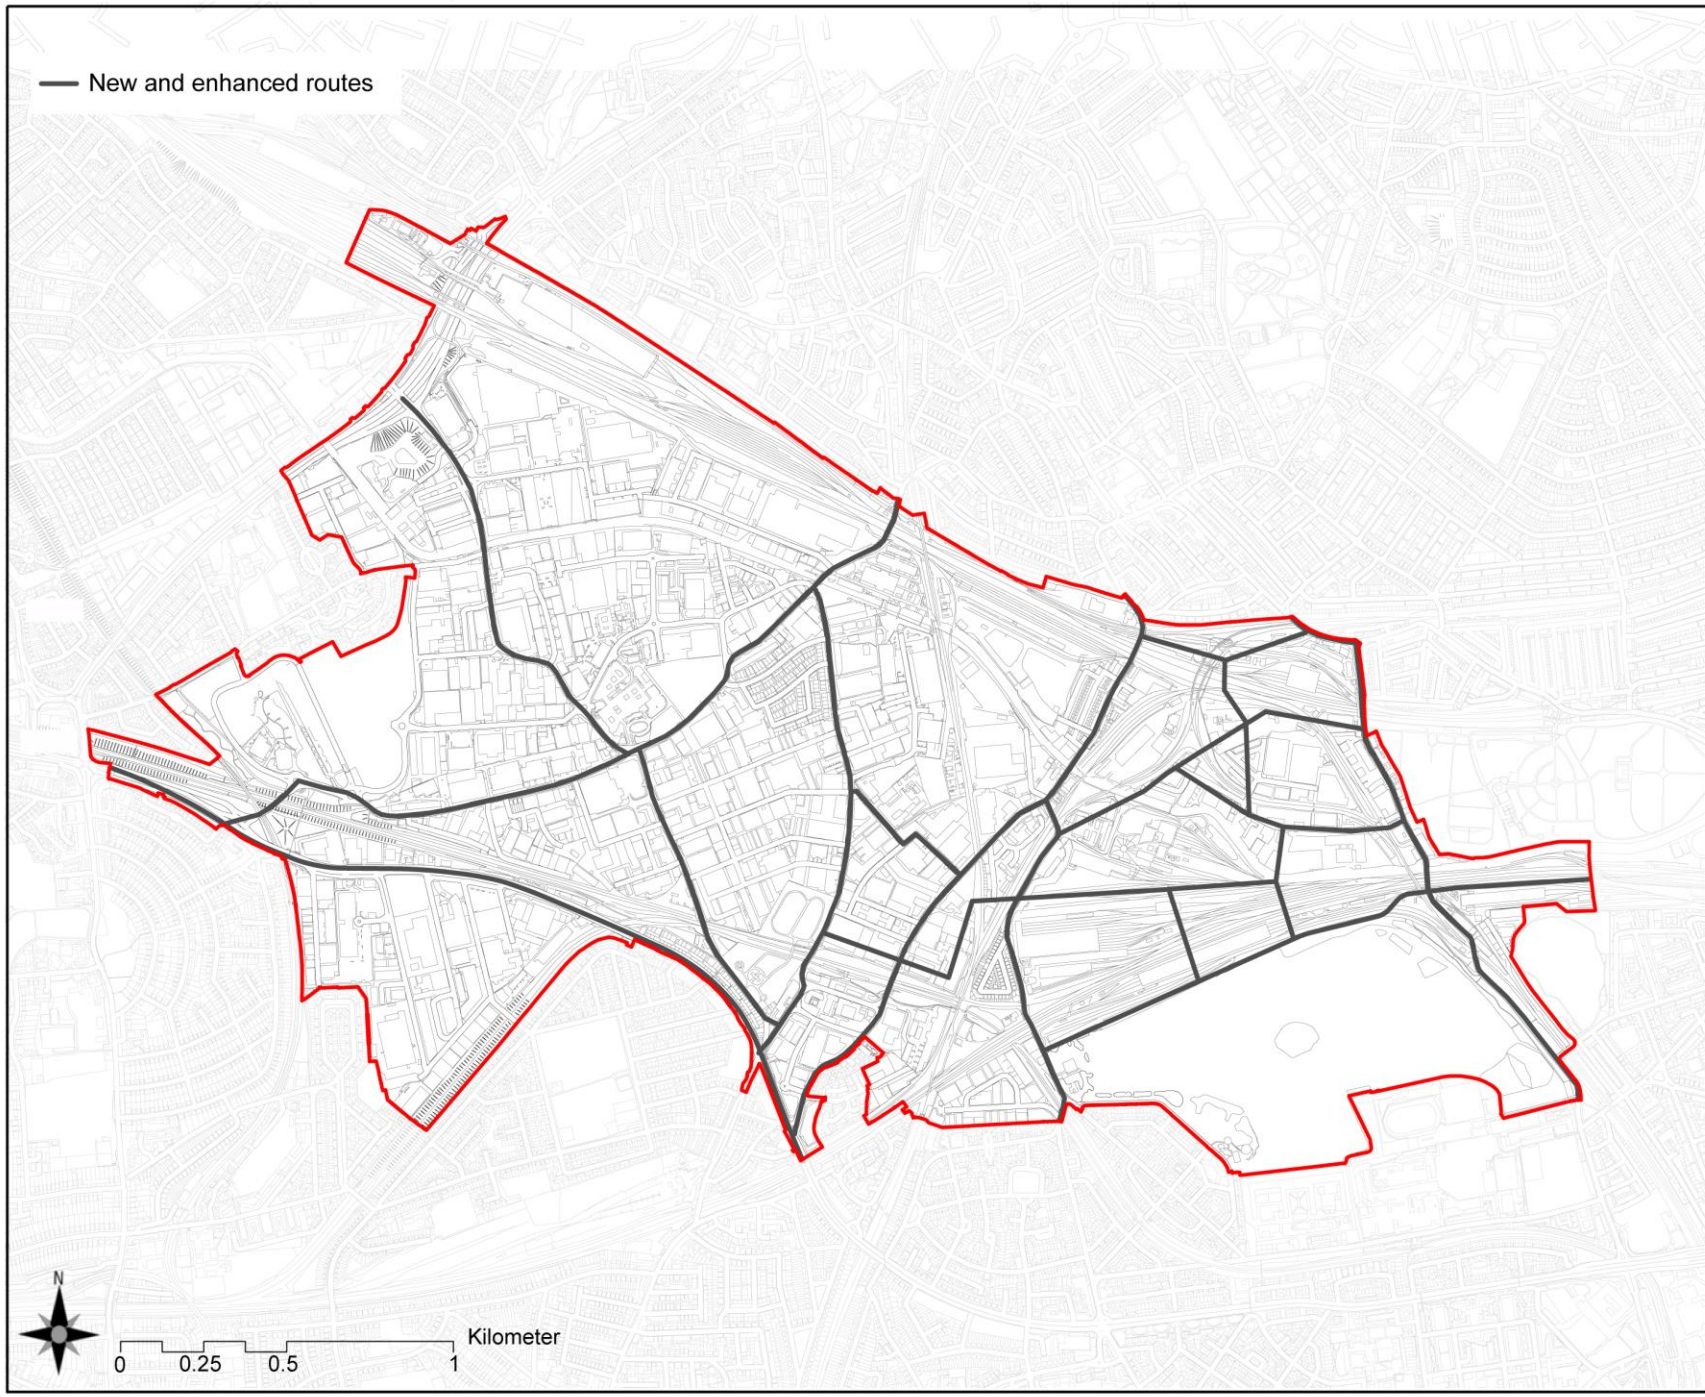

Notes:

- Do Not Scale from this drawing

OPDC
OLD OAK AND PARK ROYAL DEVELOPMENT CORPORATION

Mailing address:
City Hall, The Queens Walk,
More London riverside,
London SE1 2AA
Office address:
169 Union Street,
London SE1 0LL
General enquiries:
0207 983 5723
info@opdc.london.gov.uk

Project:
LOCAL PLAN

Location:
Old Oak and Park Royal

Drawing Title:
POLICIES MAP
New and enhanced routes

Drawing Reference:

Status: **DRAFT**

Version:


Date:23/05/18

Scale: Not To Scale

drawn by: JDB

Checked by: TC / PF

Saved as:

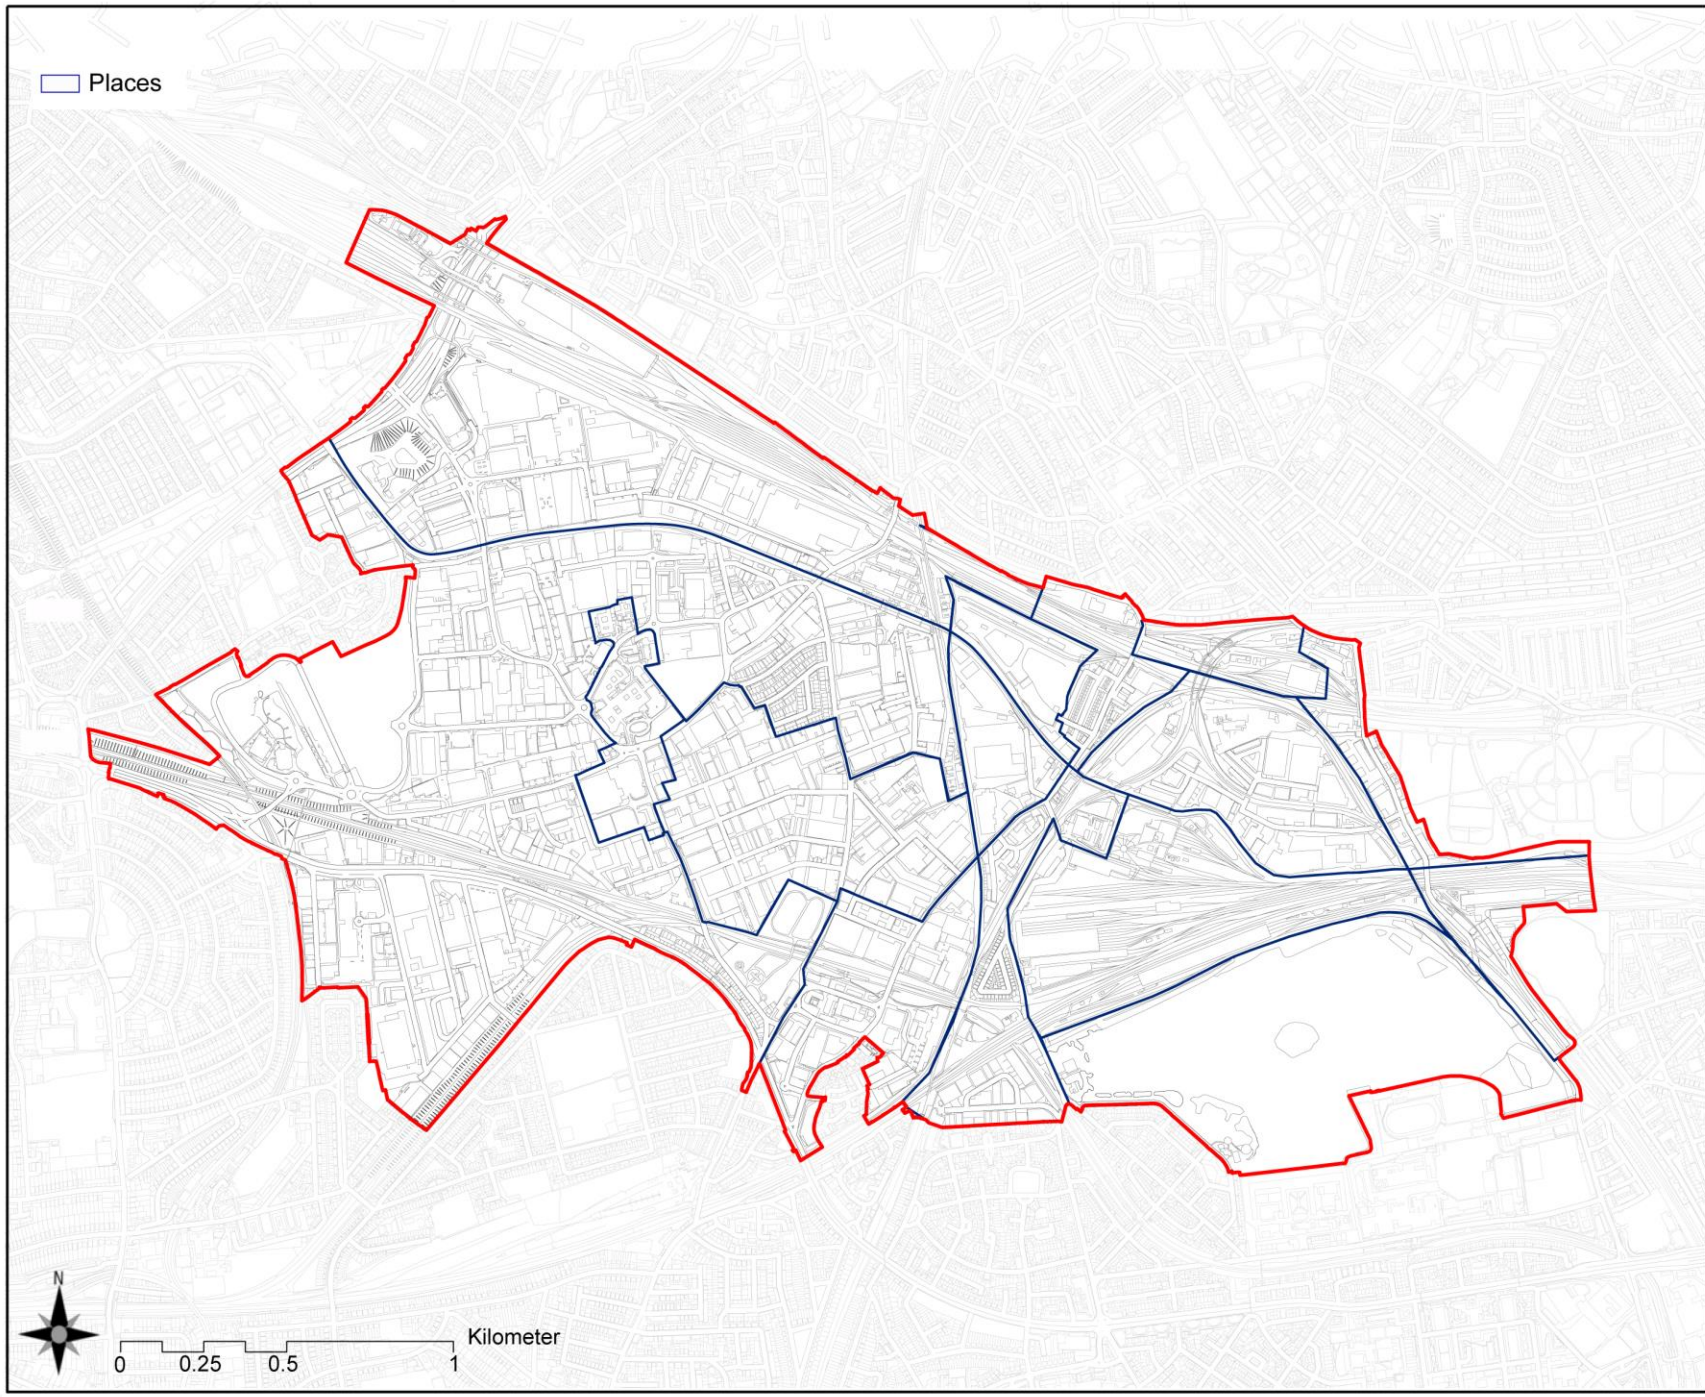

Notes:

- Do Not Scale from this drawing

OPDC
OLD OAK AND PARK ROYAL DEVELOPMENT CORPORATION

Mailing address:
City Hall, The Queens Walk,
More London riverside,
London SE1 2AA
Office address:
169 Union Street,
London SE1 0LL
General enquiries:
0207 983 5723
info@opdc.london.gov.uk

Project:
LOCAL PLAN

Location:
Old Oak and Park Royal

Drawing Title:
POLICIES MAP
Places

Drawing Reference:

Status: **DRAFT**

Version:


Date:23/05/18

Scale: Not To Scale

drawn by: JDB

Checked by: TC / PF

Saved as:

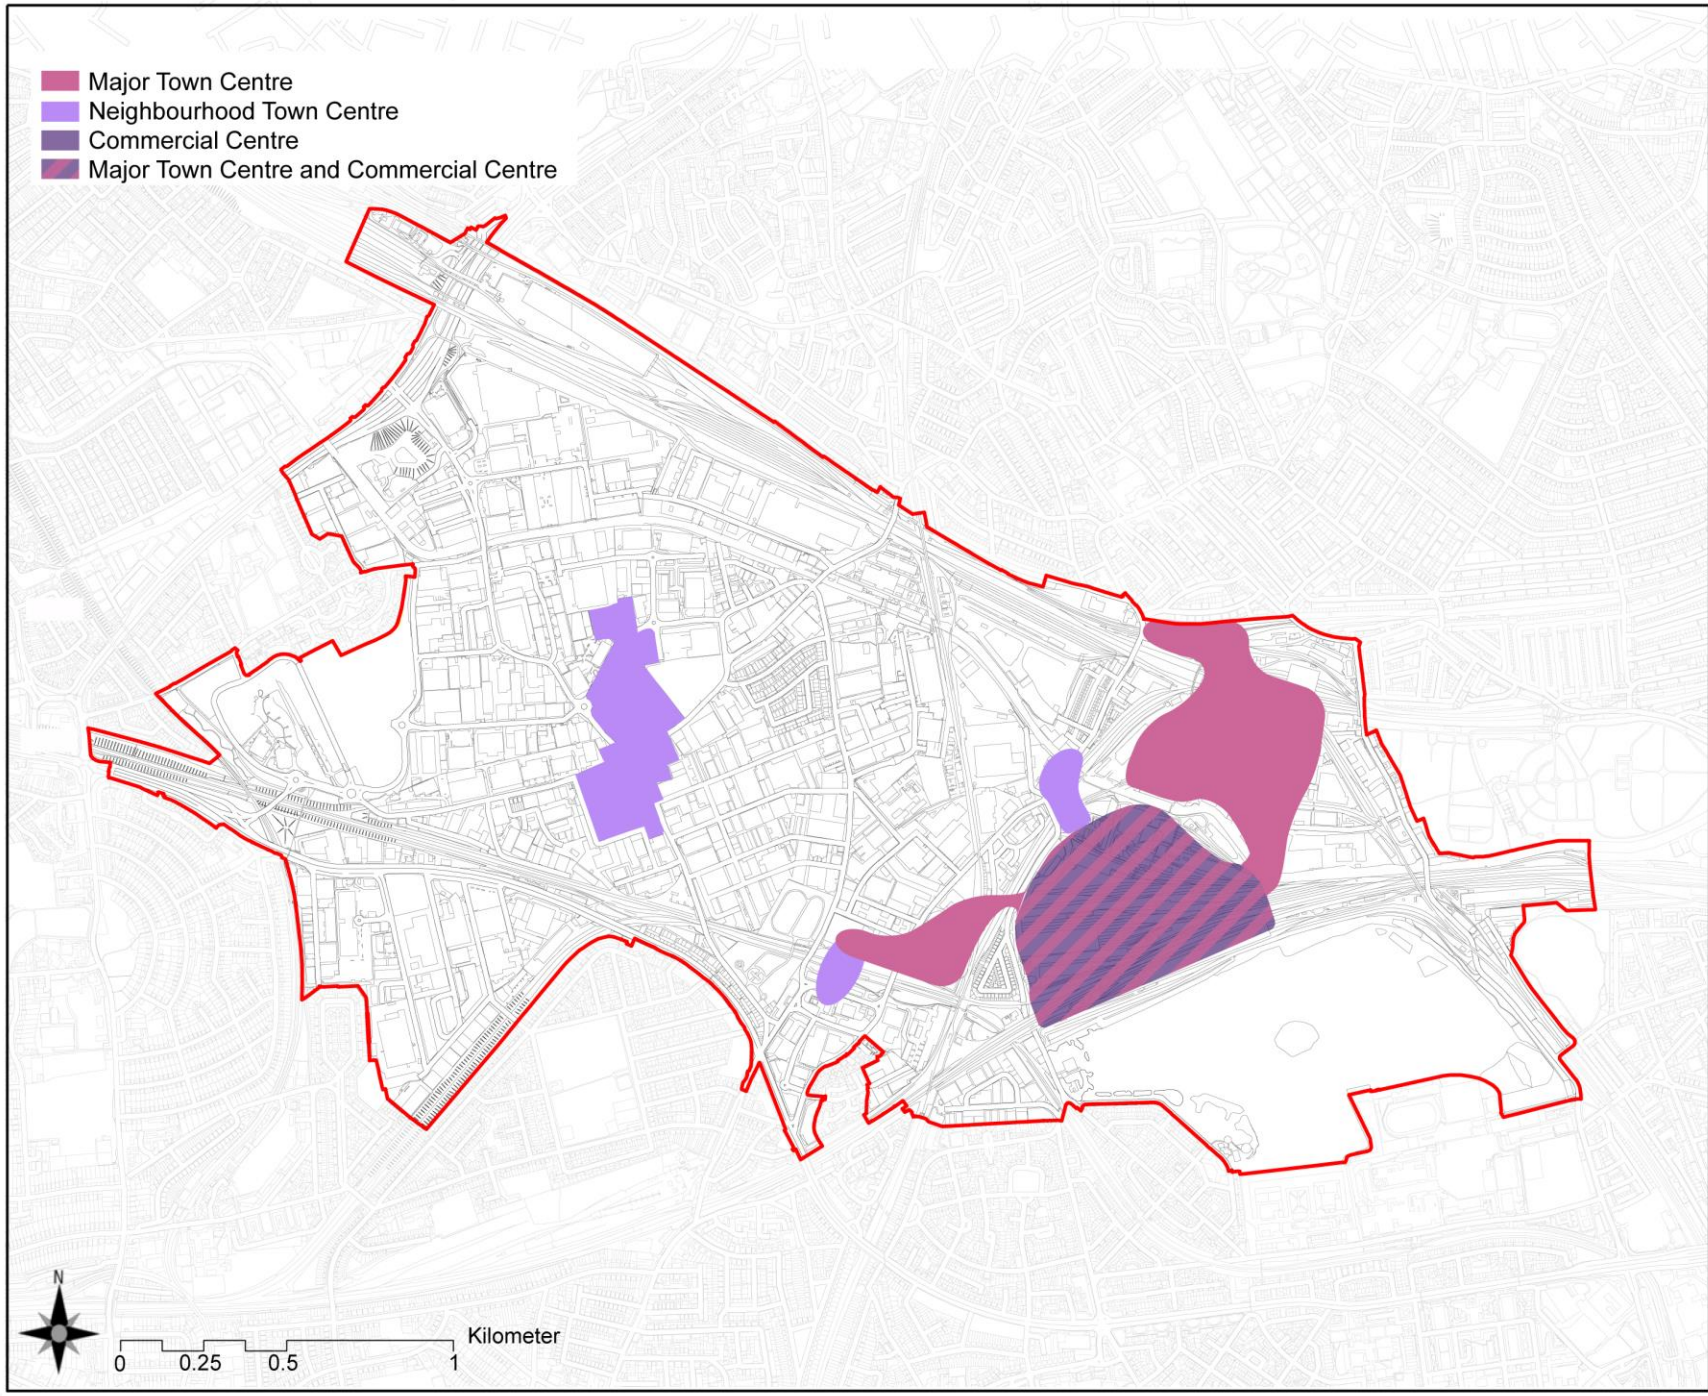

Notes:

- Do Not Scale from this drawing

OPDC
OLD OAK AND PARK ROYAL DEVELOPMENT CORPORATION

Mailing address:
City Hall, The Queens Walk,
More London riverside,
London SE1 2AA
Office address:
169 Union Street,
London SE1 0LL
General enquiries:
0207 983 5723
info@opdc.london.gov.uk

Project:
LOCAL PLAN

Location:
Old Oak and Park Royal

Drawing Title:
POLICIES MAP
Town Centres

Drawing Reference:

Status: **DRAFT**

Version:


Date:23/05/18

Scale: Not To Scale

drawn by: JDB

Checked by: TC / PF

Saved as:

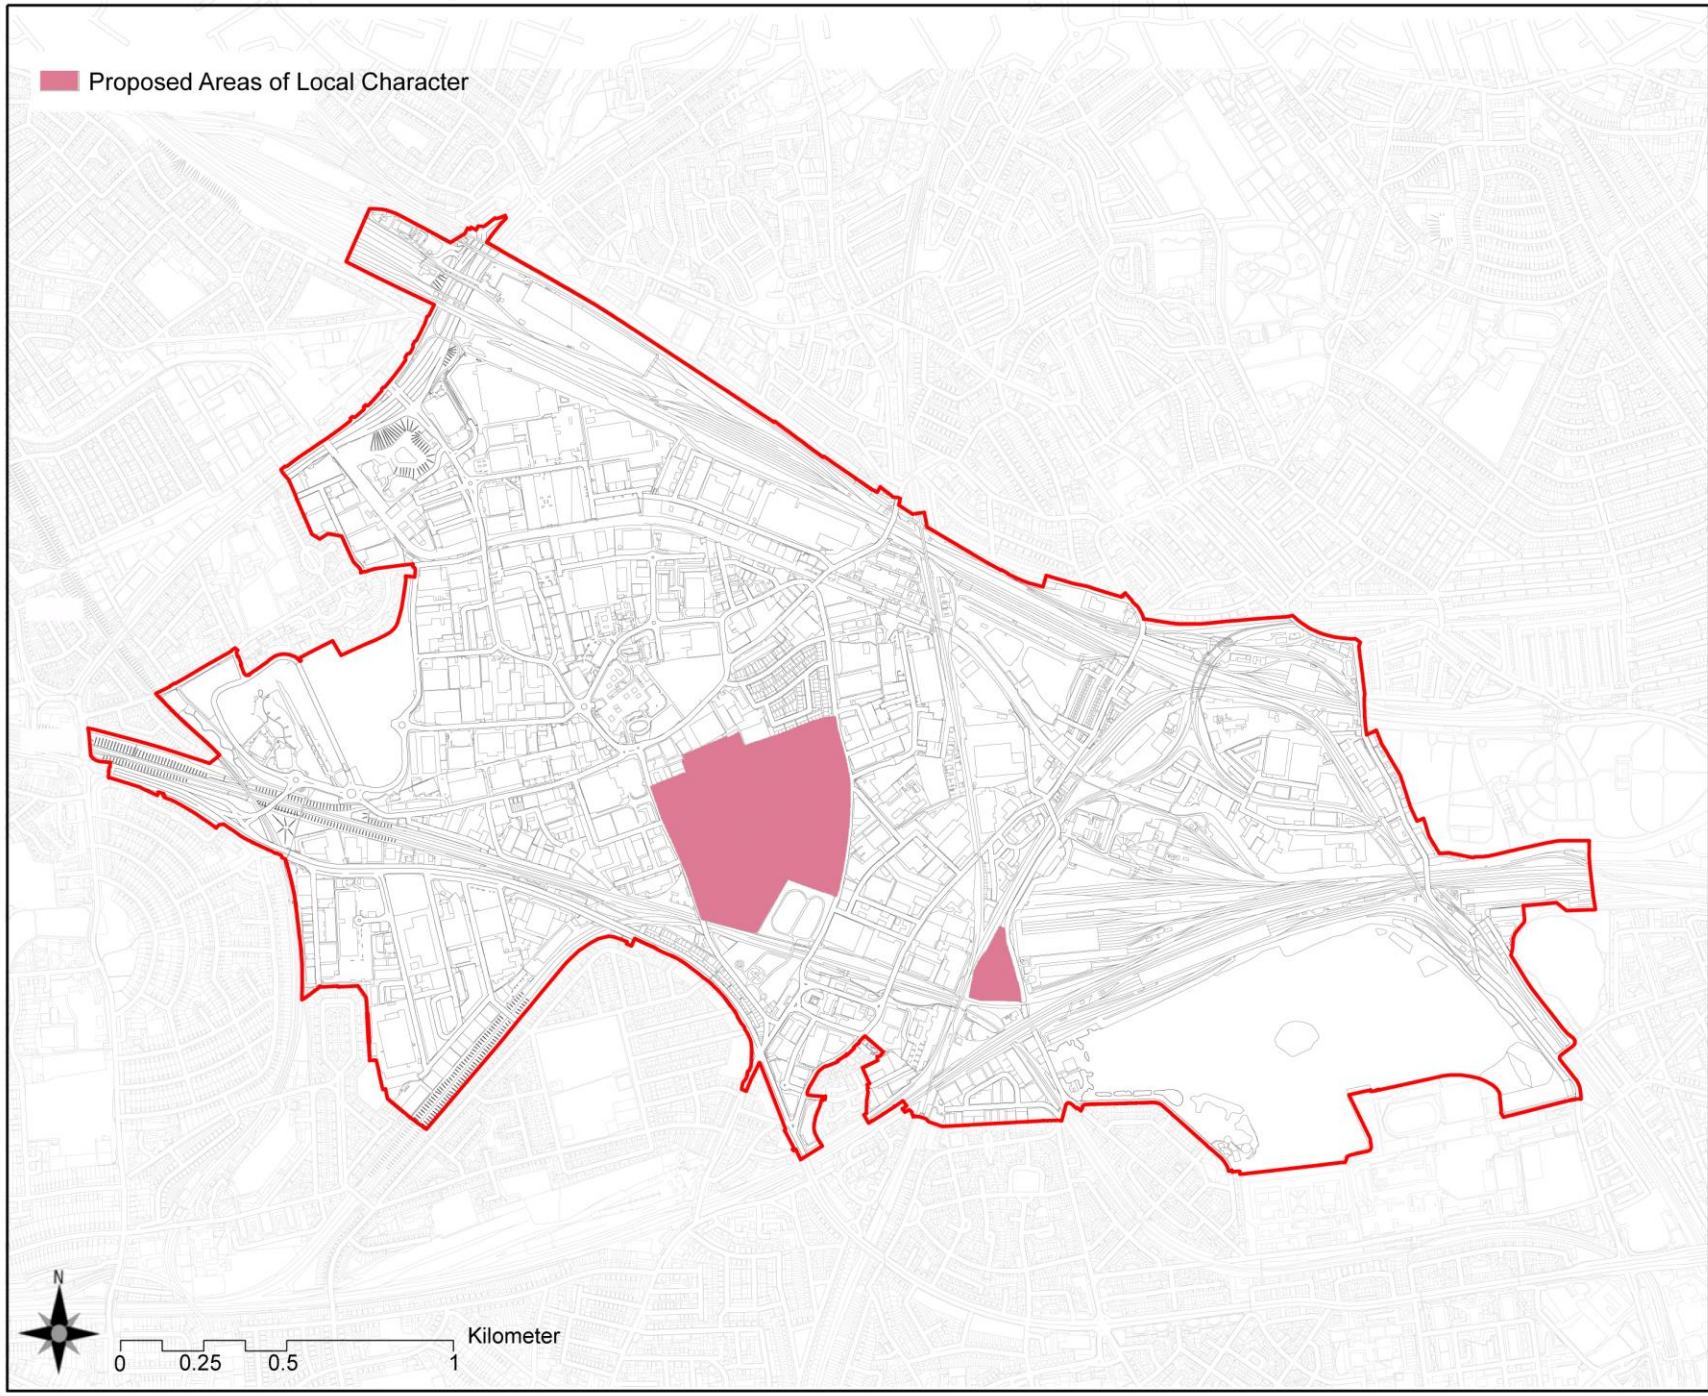

Notes:

- Do Not Scale from this drawing

OPDC
OLD OAK AND PARK ROYAL DEVELOPMENT CORPORATION

Mailing address:
City Hall, The Queens Walk,
More London riverside,
London SE1 2AA
Office address:
169 Union Street,
London SE1 0LL
General enquiries:
0207 983 5723
info@opdc.london.gov.uk

Project:
LOCAL PLAN

Location:
Old Oak and Park Royal

Drawing Title:
POLICIES MAP
Area of local character

Drawing Reference:

Status: **DRAFT**

Version:


Date:23/05/18

Scale: Not To Scale

drawn by: JDB

Checked by: TC / PF

Saved as:

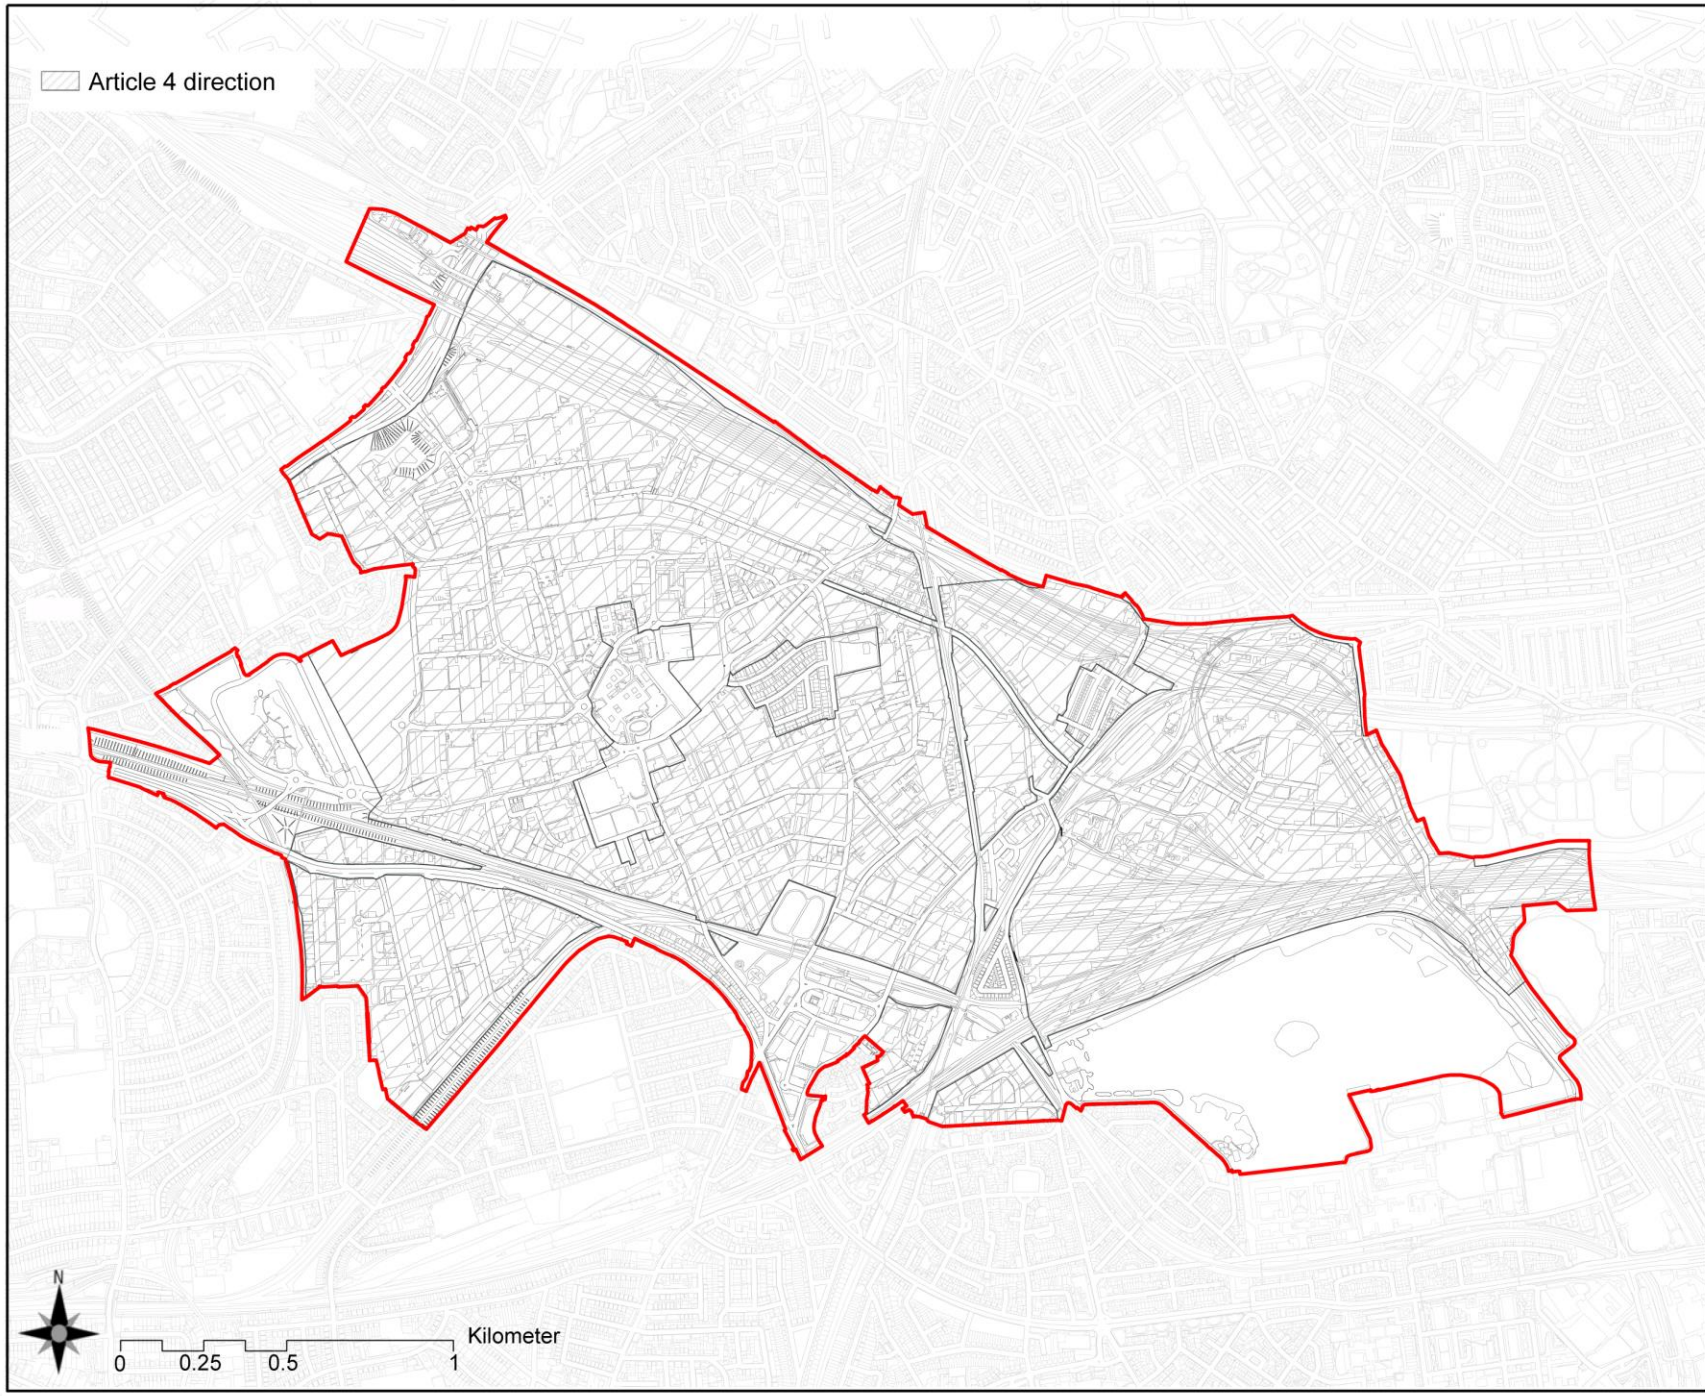

Notes:

- Do Not Scale from this drawing

OPDC
OLD OAK AND PARK ROYAL DEVELOPMENT CORPORATION

Mailing address:
City Hall, The Queens Walk,
More London riverside,
London SE1 2AA
Office address:
169 Union Street,
London SE1 0LL
General enquiries:
0207 983 5723
info@opdc.london.gov.uk

Project:
LOCAL PLAN

Location:
Old Oak and Park Royal

Drawing Title:
POLICIES MAP
Article 4 direction

Drawing Reference:

Status: **DRAFT**

Version:


Date:23/05/18

Scale: Not To Scale

drawn by: JDB

Checked by: TC / PF

Saved as:

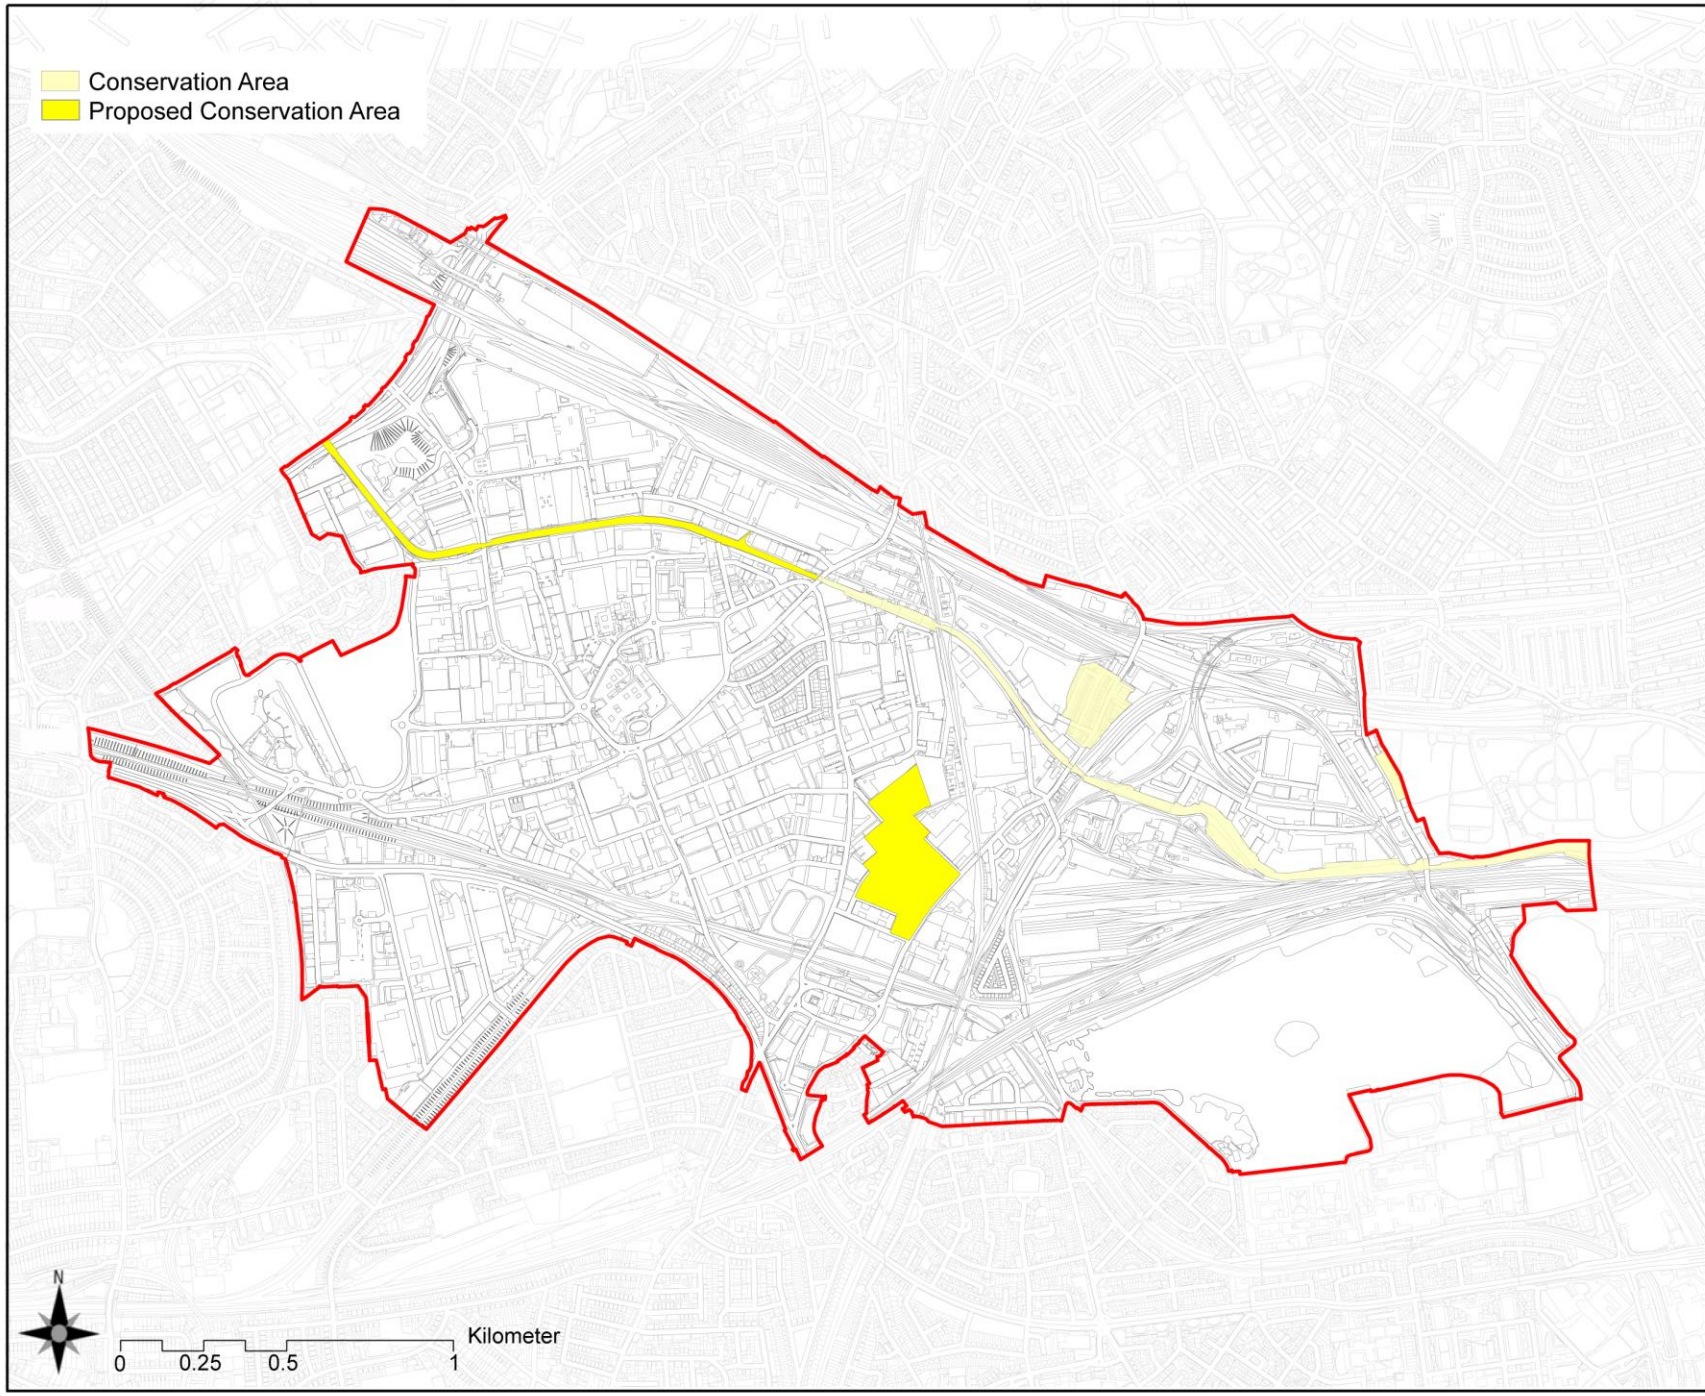

Notes:

- Do Not Scale from this drawing

OPDC
OLD OAK AND PARK ROYAL DEVELOPMENT CORPORATION

Mailing address:
City Hall, The Queens Walk,
More London riverside,
London SE1 2AA
Office address:
169 Union Street,
London SE1 0LL
General enquiries:
0207 983 5723
info@opdc.london.gov.uk

Project:
LOCAL PLAN

Location:
Old Oak and Park Royal

Drawing Title:
POLICIES MAP
Conservation area

Drawing Reference:

Status: **DRAFT**

Version:


Date:23/05/18

Scale: Not To Scale

drawn by: JDB

Checked by: TC / PF

Saved as:

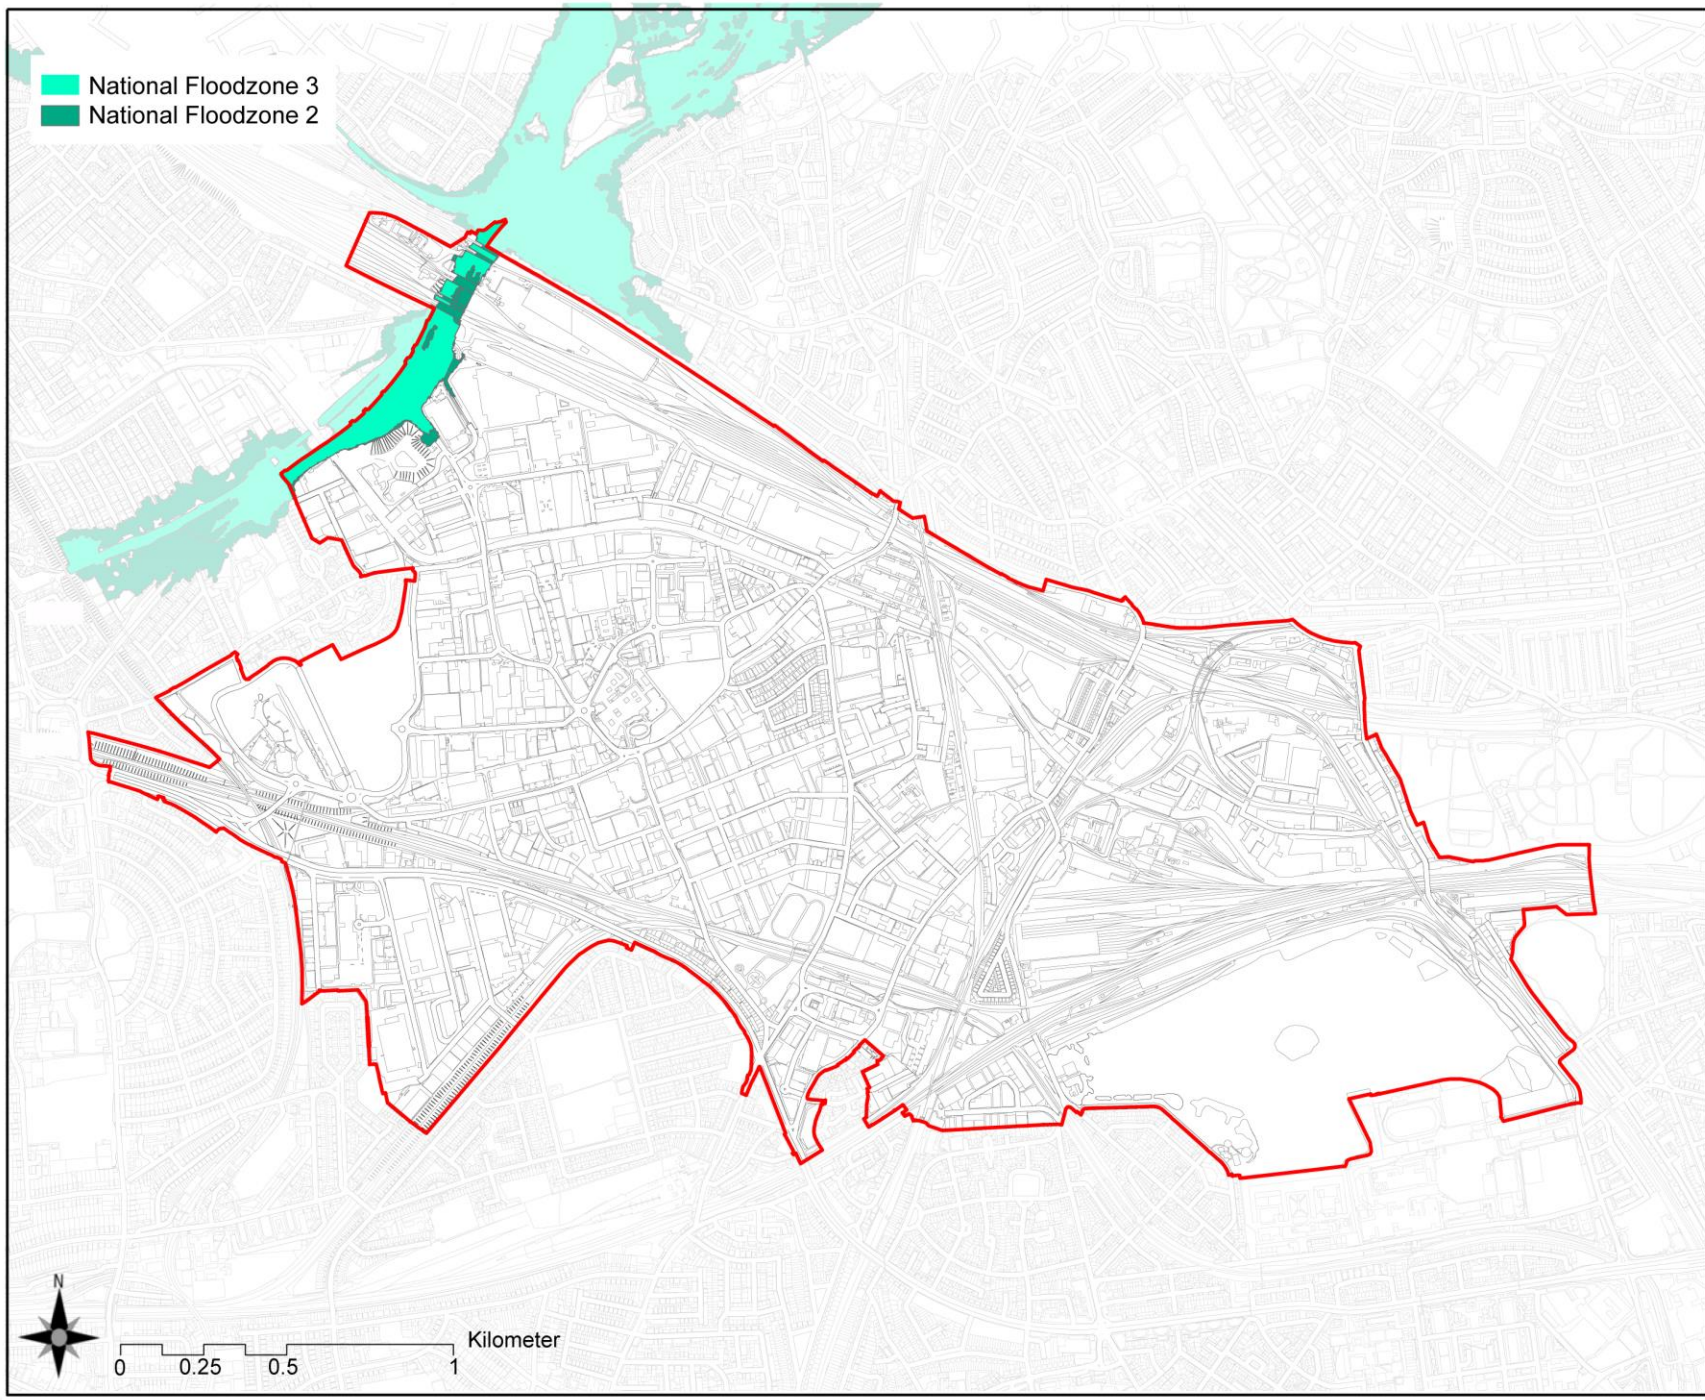

Notes:

- Do Not Scale from this drawing

OPDC
OLD OAK AND PARK ROYAL DEVELOPMENT CORPORATION

Mailing address:
City Hall, The Queens Walk,
More London riverside,
London SE1 2AA
Office address:
169 Union Street,
London SE1 0LL
General enquiries:
0207 983 5723
info@opdc.london.gov.uk

Project:
LOCAL PLAN

Location:
Old Oak and Park Royal

Drawing Title:
POLICIES MAP
National floodzones

Drawing Reference:

Status: **DRAFT**

Version:


Date:23/05/18

Scale: Not To Scale

drawn by: JDB

Checked by: TC / PF

Saved as:

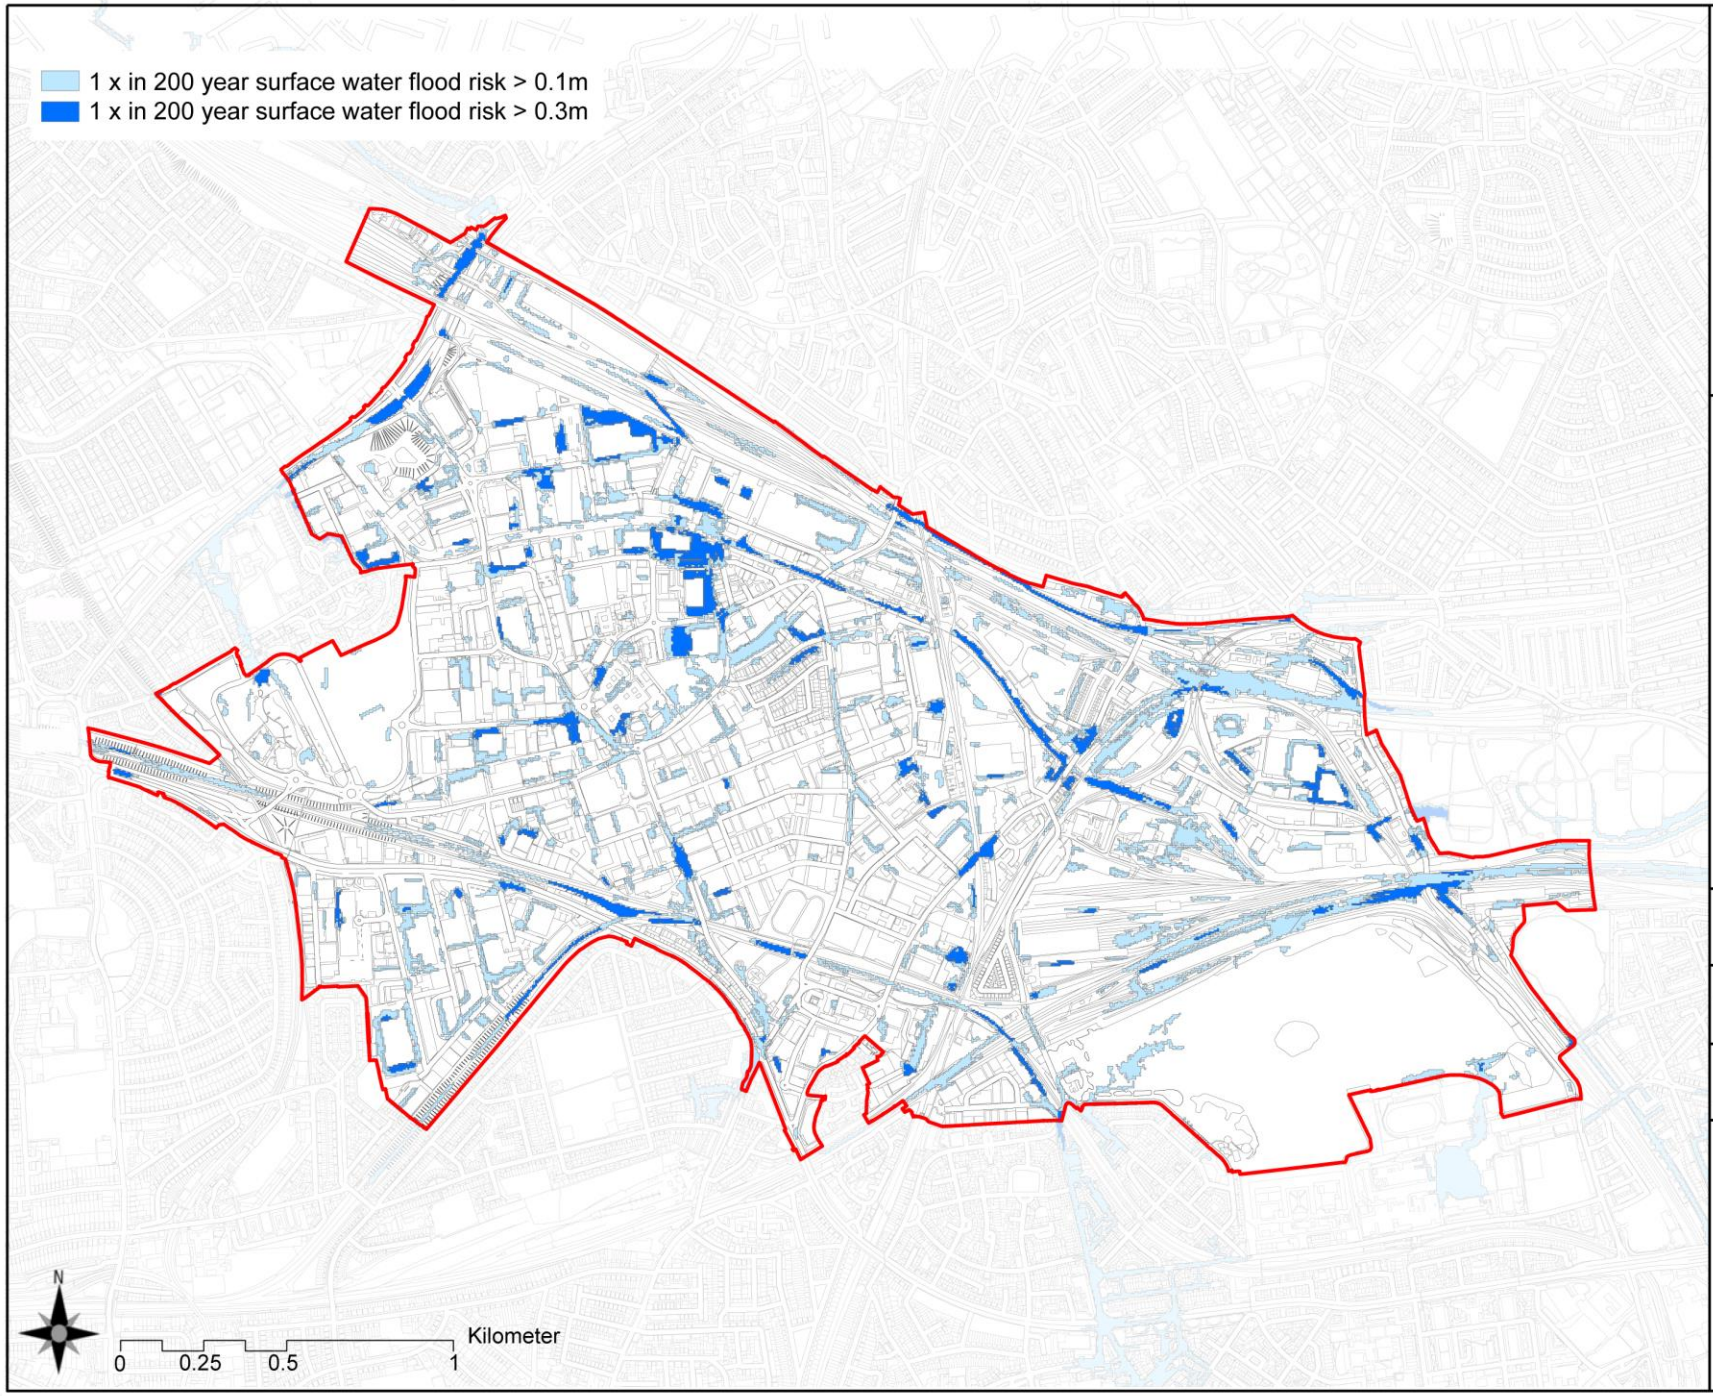

Notes:

- Do Not Scale from this drawing

OPDC
OLD OAK AND PARK ROYAL DEVELOPMENT CORPORATION

Mailing address:
City Hall, The Queens Walk,
More London riverside,
London SE1 2AA
Office address:
169 Union Street,
London SE1 0LL
General enquiries:
0207 983 5723
info@opdc.london.gov.uk

Project:
LOCAL PLAN

Location:
Old Oak and Park Royal

Drawing Title:
POLICIES MAP
Surface water flood risk

Drawing Reference:

Status: **DRAFT**

Version:


Date:23/05/18

Scale: Not To Scale

drawn by: JDB

Checked by: TC / PF

Saved as:

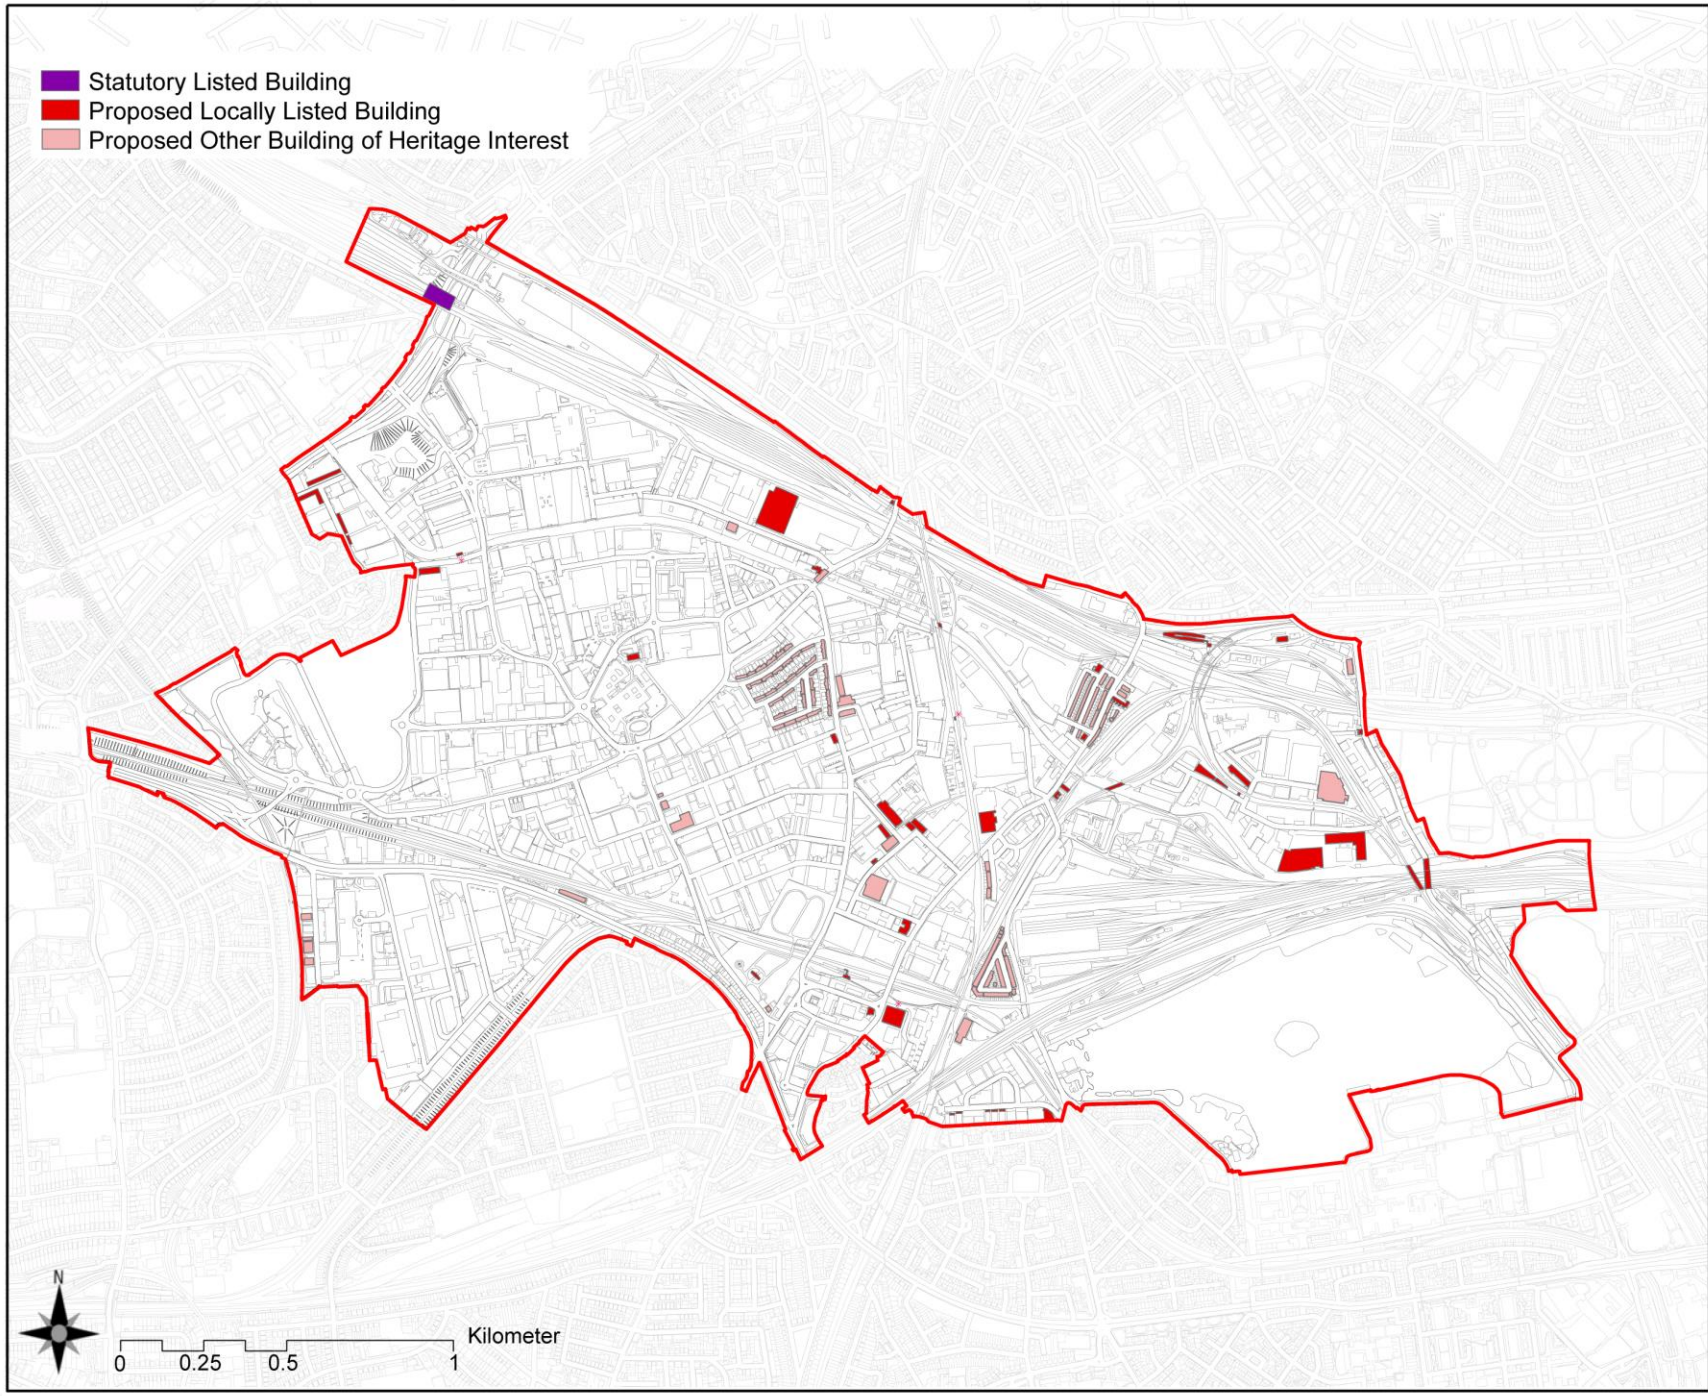

Notes:

- Do Not Scale from this drawing

OPDC
OLD OAK AND PARK ROYAL DEVELOPMENT CORPORATION

Mailing address:
City Hall, The Queens Walk,
More London riverside,
London SE1 2AA
Office address:
169 Union Street,
London SE1 0LL
General enquiries:
0207 983 5723
info@opdc.london.gov.uk

Project:
LOCAL PLAN

Location:
Old Oak and Park Royal

Drawing Title:
POLICIES MAP
Heritage assets buildings

Drawing Reference:

Status: **DRAFT**

Version:


Date:23/05/18

Scale: Not To Scale

drawn by: JDB

Checked by: TC / PF

Saved as:

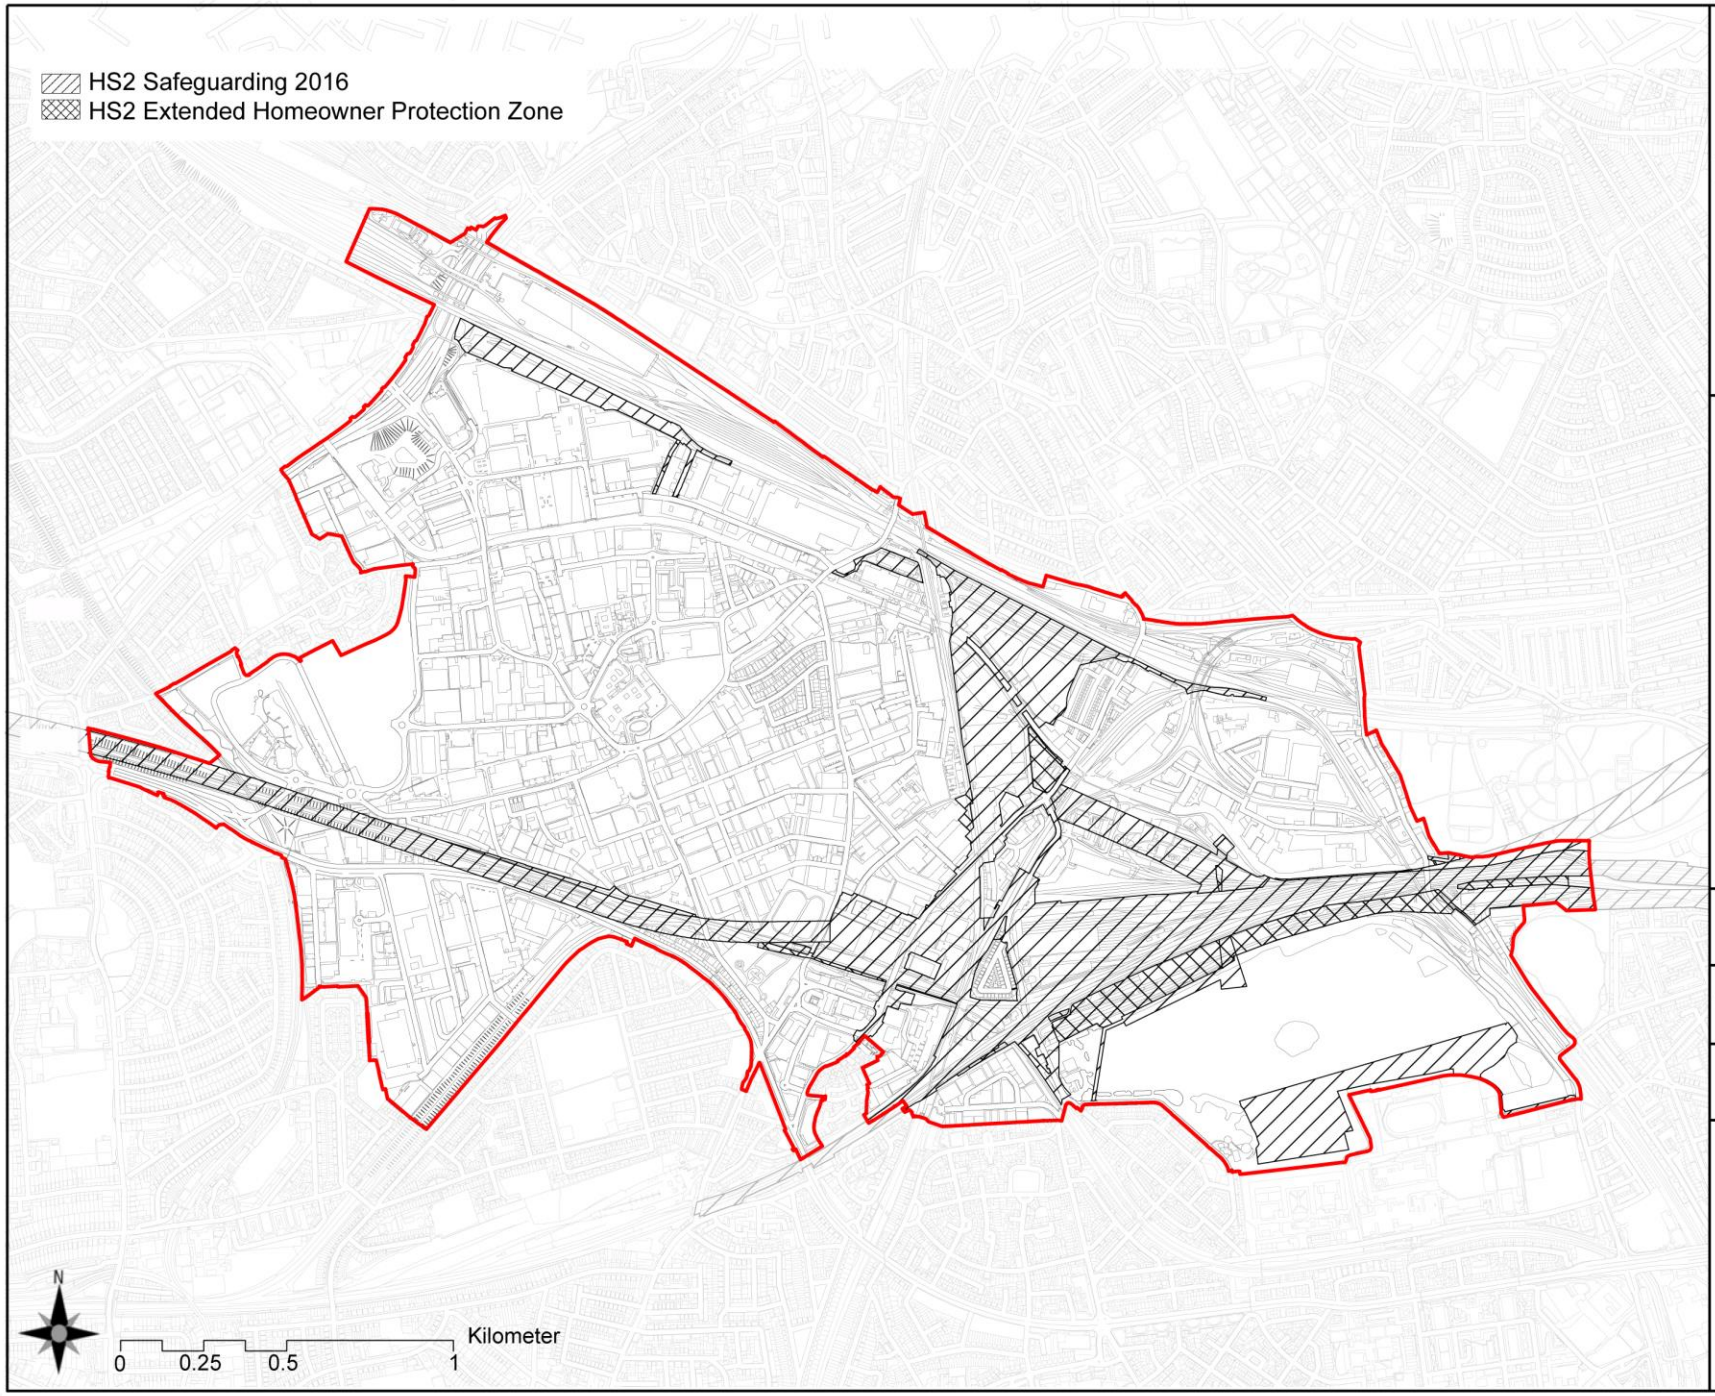

Notes:

- Do Not Scale from this drawing

OPDC
OLD OAK AND PARK ROYAL DEVELOPMENT CORPORATION

Mailing address:
City Hall, The Queens Walk,
More London riverside,
London SE1 2AA
Office address:
169 Union Street,
London SE1 0LL
General enquiries:
0207 983 5723
info@opdc.london.gov.uk

Project:
LOCAL PLAN

Location:
Old Oak and Park Royal

Drawing Title:
POLICIES MAP
HS2 Safeguarding

Drawing Reference:

Status: **DRAFT**

Version:


Date:23/05/18

Scale: Not To Scale

drawn by: JDB

Checked by: TC / PF

Saved as:

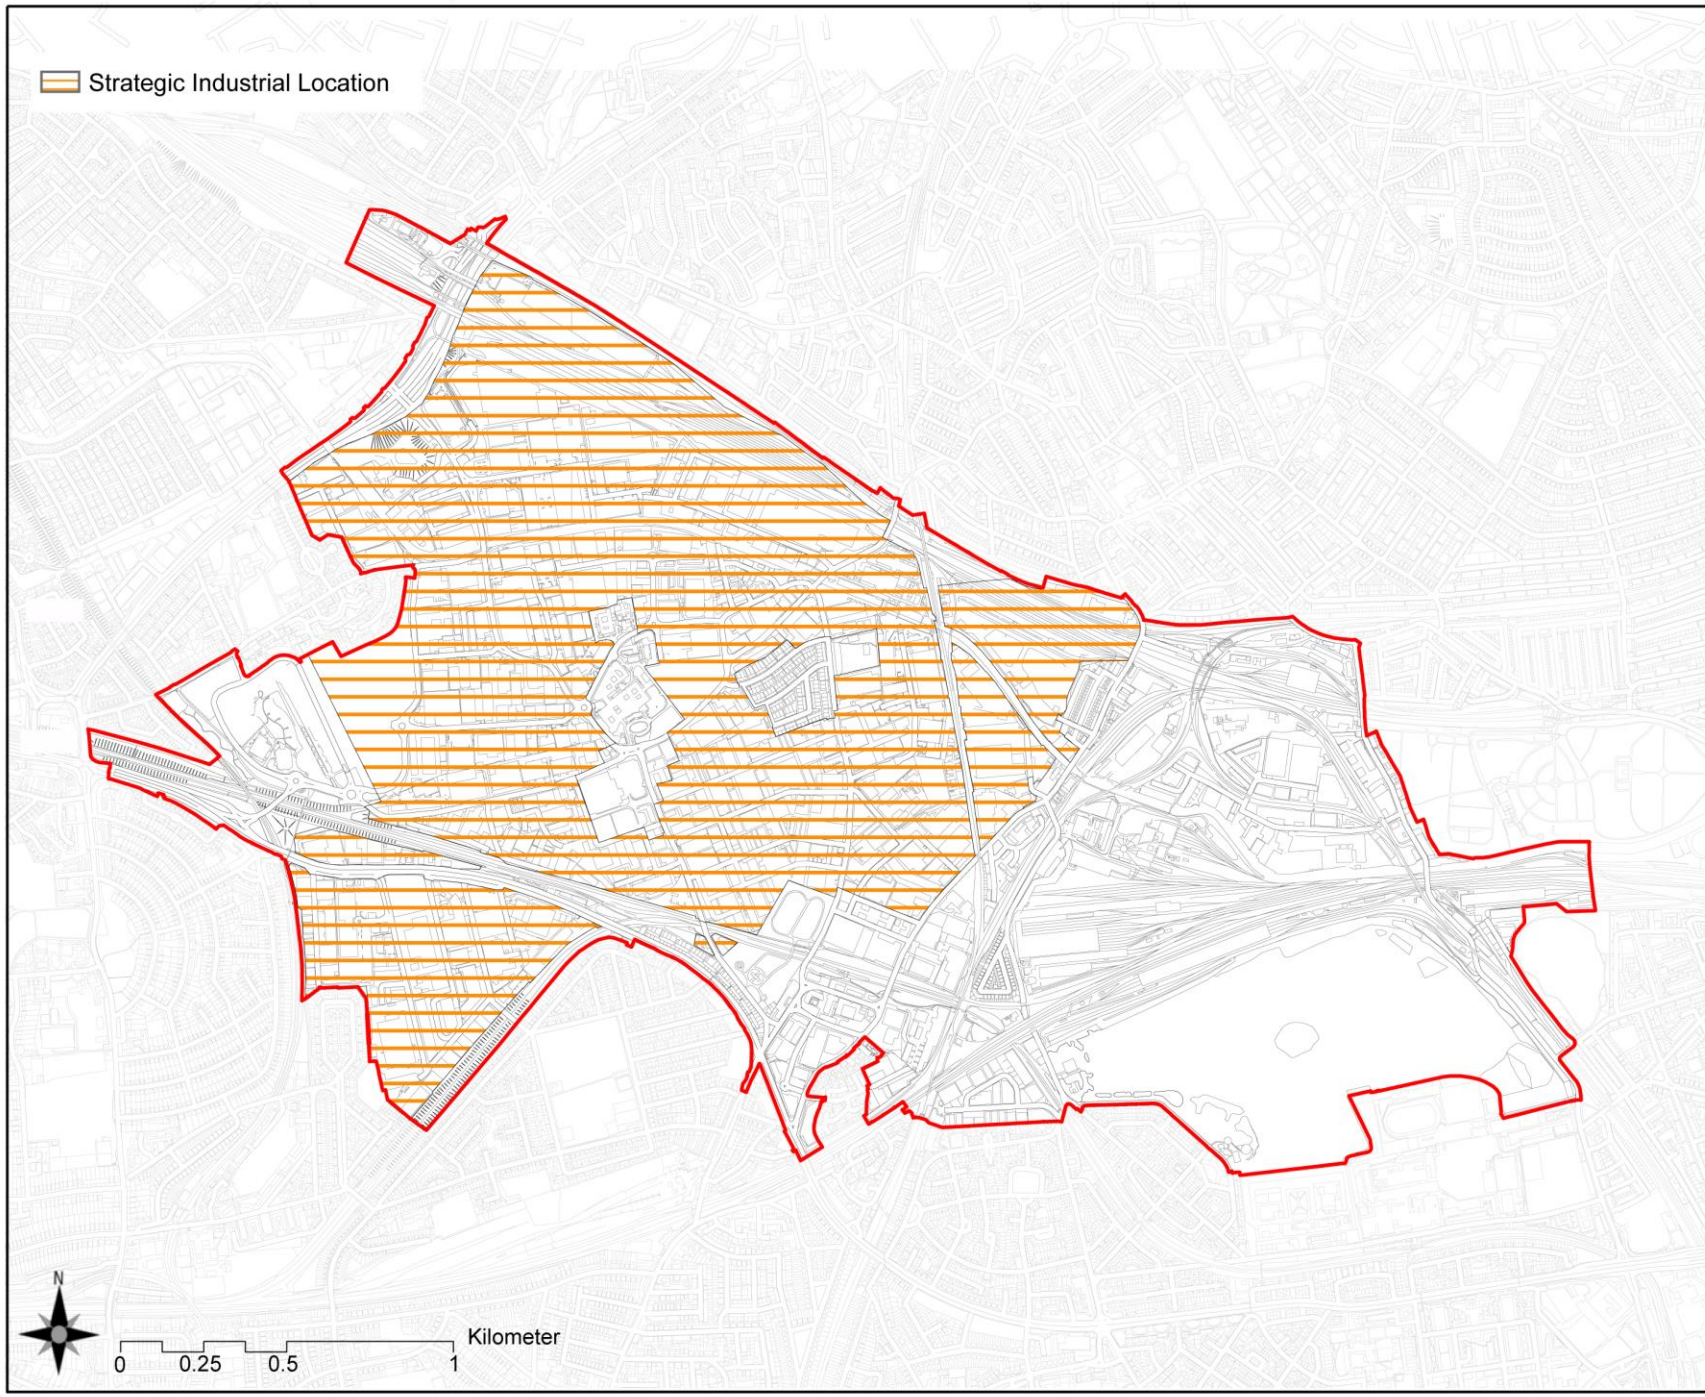

Notes:

- Do Not Scale from this drawing

OPDC
OLD OAK AND PARK ROYAL DEVELOPMENT CORPORATION

Mailing address:
City Hall, The Queens Walk,
More London riverside,
London SE1 2AA
Office address:
169 Union Street,
London SE1 0LL
General enquiries:
0207 983 5723
info@opdc.london.gov.uk

Project:
LOCAL PLAN

Location:
Old Oak and Park Royal

Drawing Title:
POLICIES MAP
Strategic Industrial Location

Drawing Reference:

Status: **DRAFT**

Version:


Date:23/05/18

Scale: Not To Scale

drawn by: JDB

Checked by: TC / PF

Saved as:

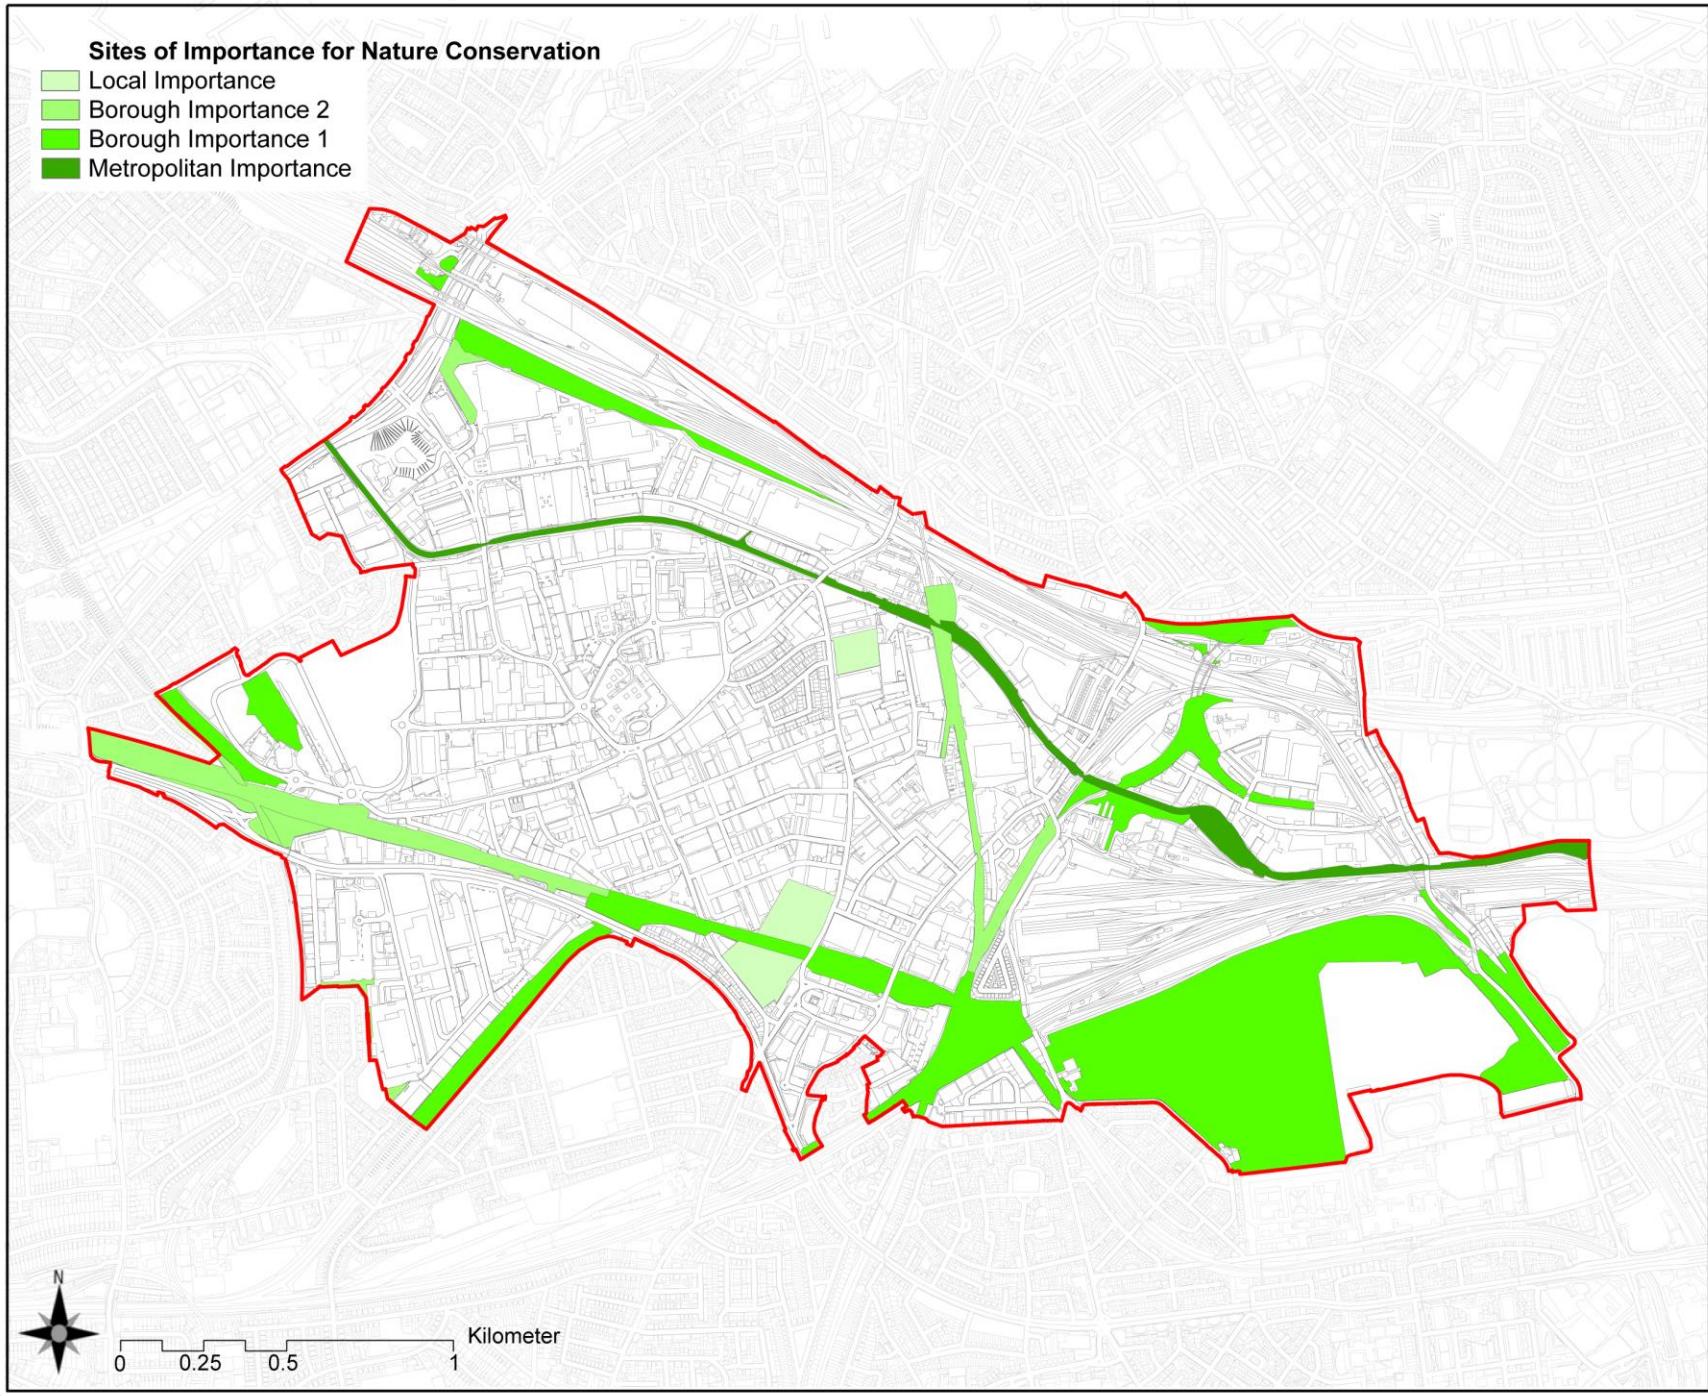

Notes:

- Do Not Scale from this drawing

OPDC
OLD OAK AND PARK ROYAL DEVELOPMENT CORPORATION

Mailing address:
City Hall, The Queens Walk,
More London riverside,
London SE1 2AA
Office address:
169 Union Street,
London SE1 0LL
General enquiries:
0207 983 5723
info@opdc.london.gov.uk

Project:
LOCAL PLAN

Location:
Old Oak and Park Royal

Drawing Title:
POLICIES MAP
SINC

Drawing Reference:

Status: **DRAFT**

Version:


Date:23/05/18

Scale: Not To Scale

drawn by: JDB

Checked by: TC / PF

Saved as:

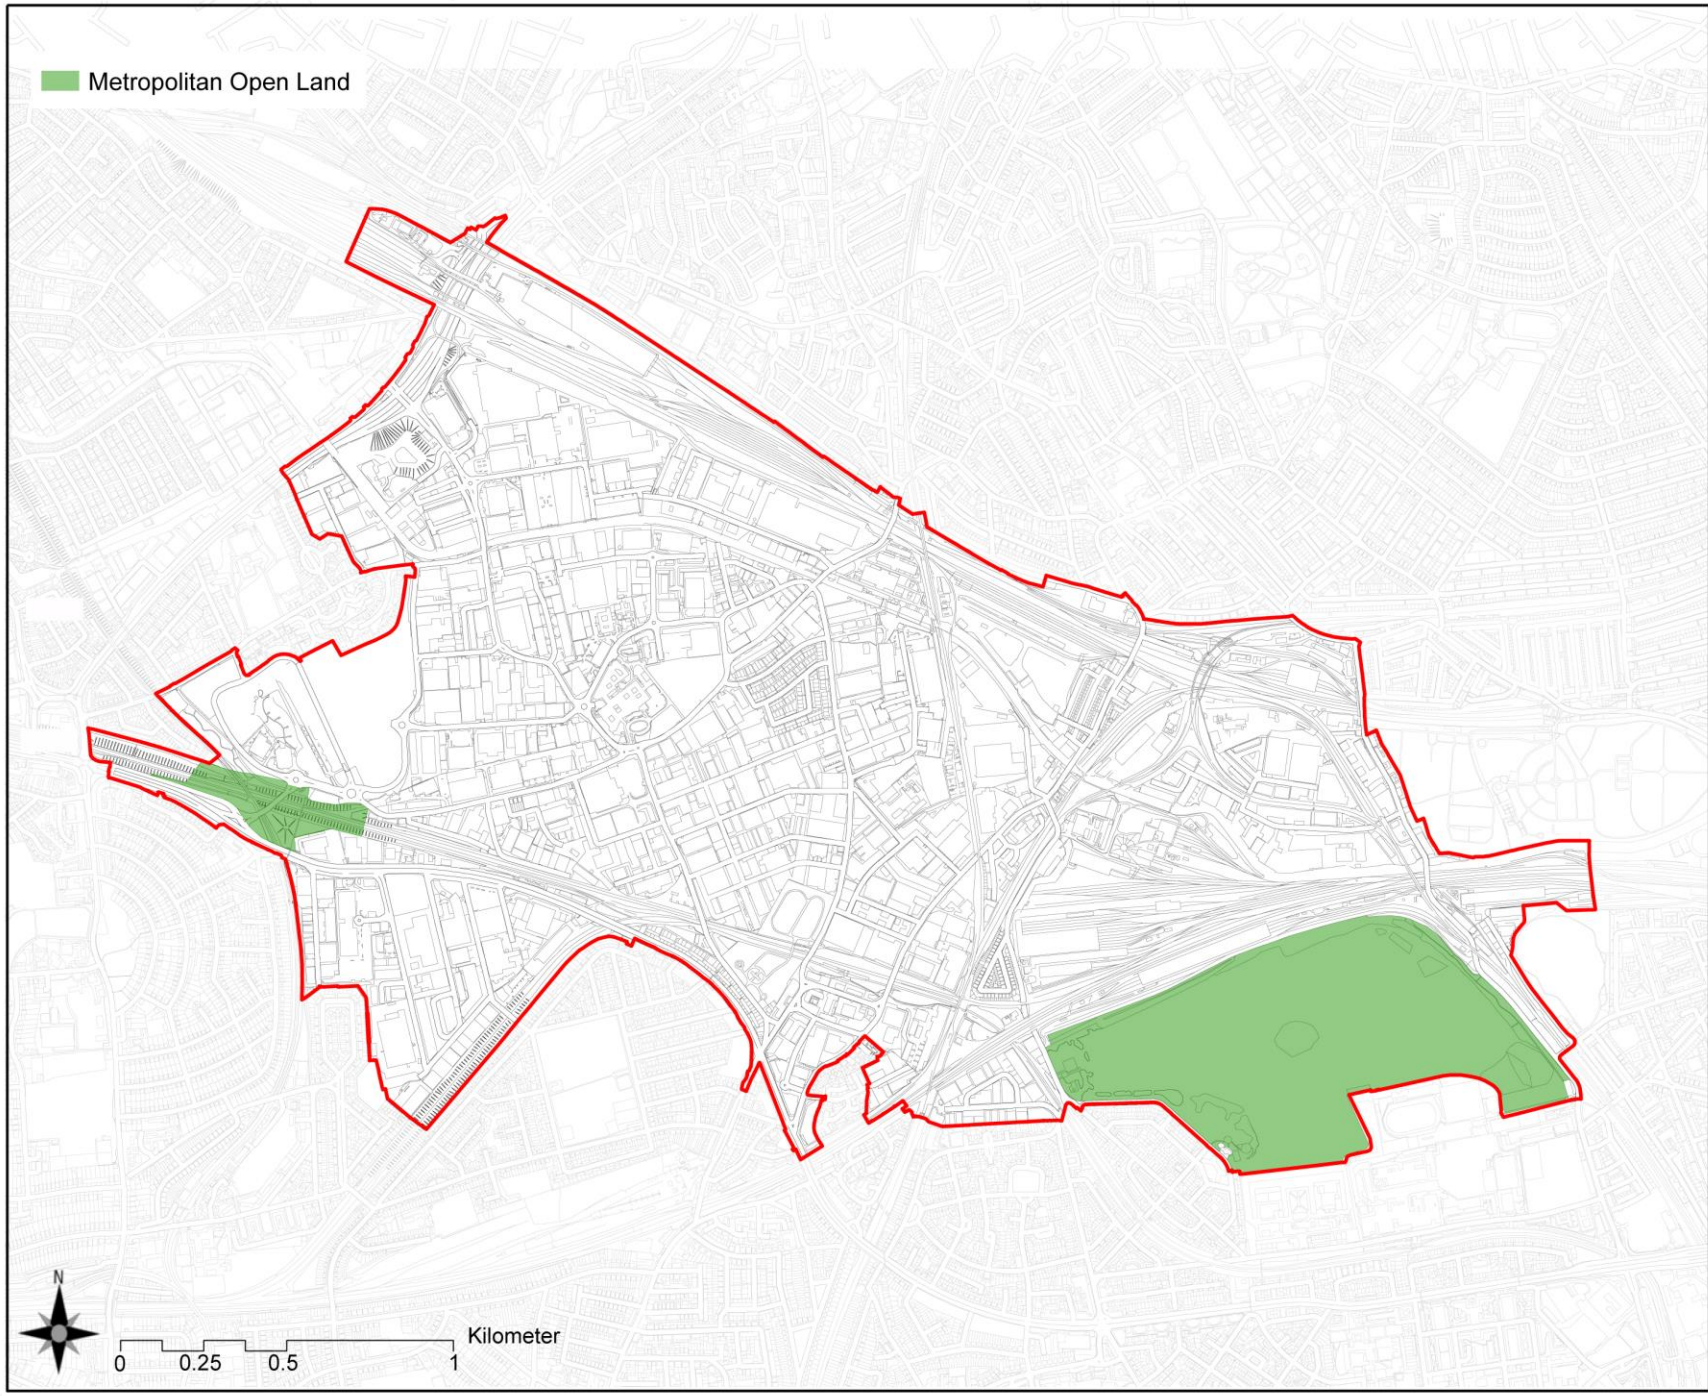

Notes:

- Do Not Scale from this drawing

OPDC
OLD OAK AND PARK ROYAL DEVELOPMENT CORPORATION

Mailing address:
City Hall, The Queens Walk,
More London riverside,
London SE1 2AA
Office address:
169 Union Street,
London SE1 0LL
General enquiries:
0207 983 5723
info@opdc.london.gov.uk

Project:
LOCAL PLAN

Location:
Old Oak and Park Royal

Drawing Title:
POLICIES MAP
Waste management sites

Drawing Reference:

Status: **DRAFT**

Version:


Date:23/05/18

Scale: Not To Scale

drawn by: JDB

Checked by: TC / PF

Saved as:

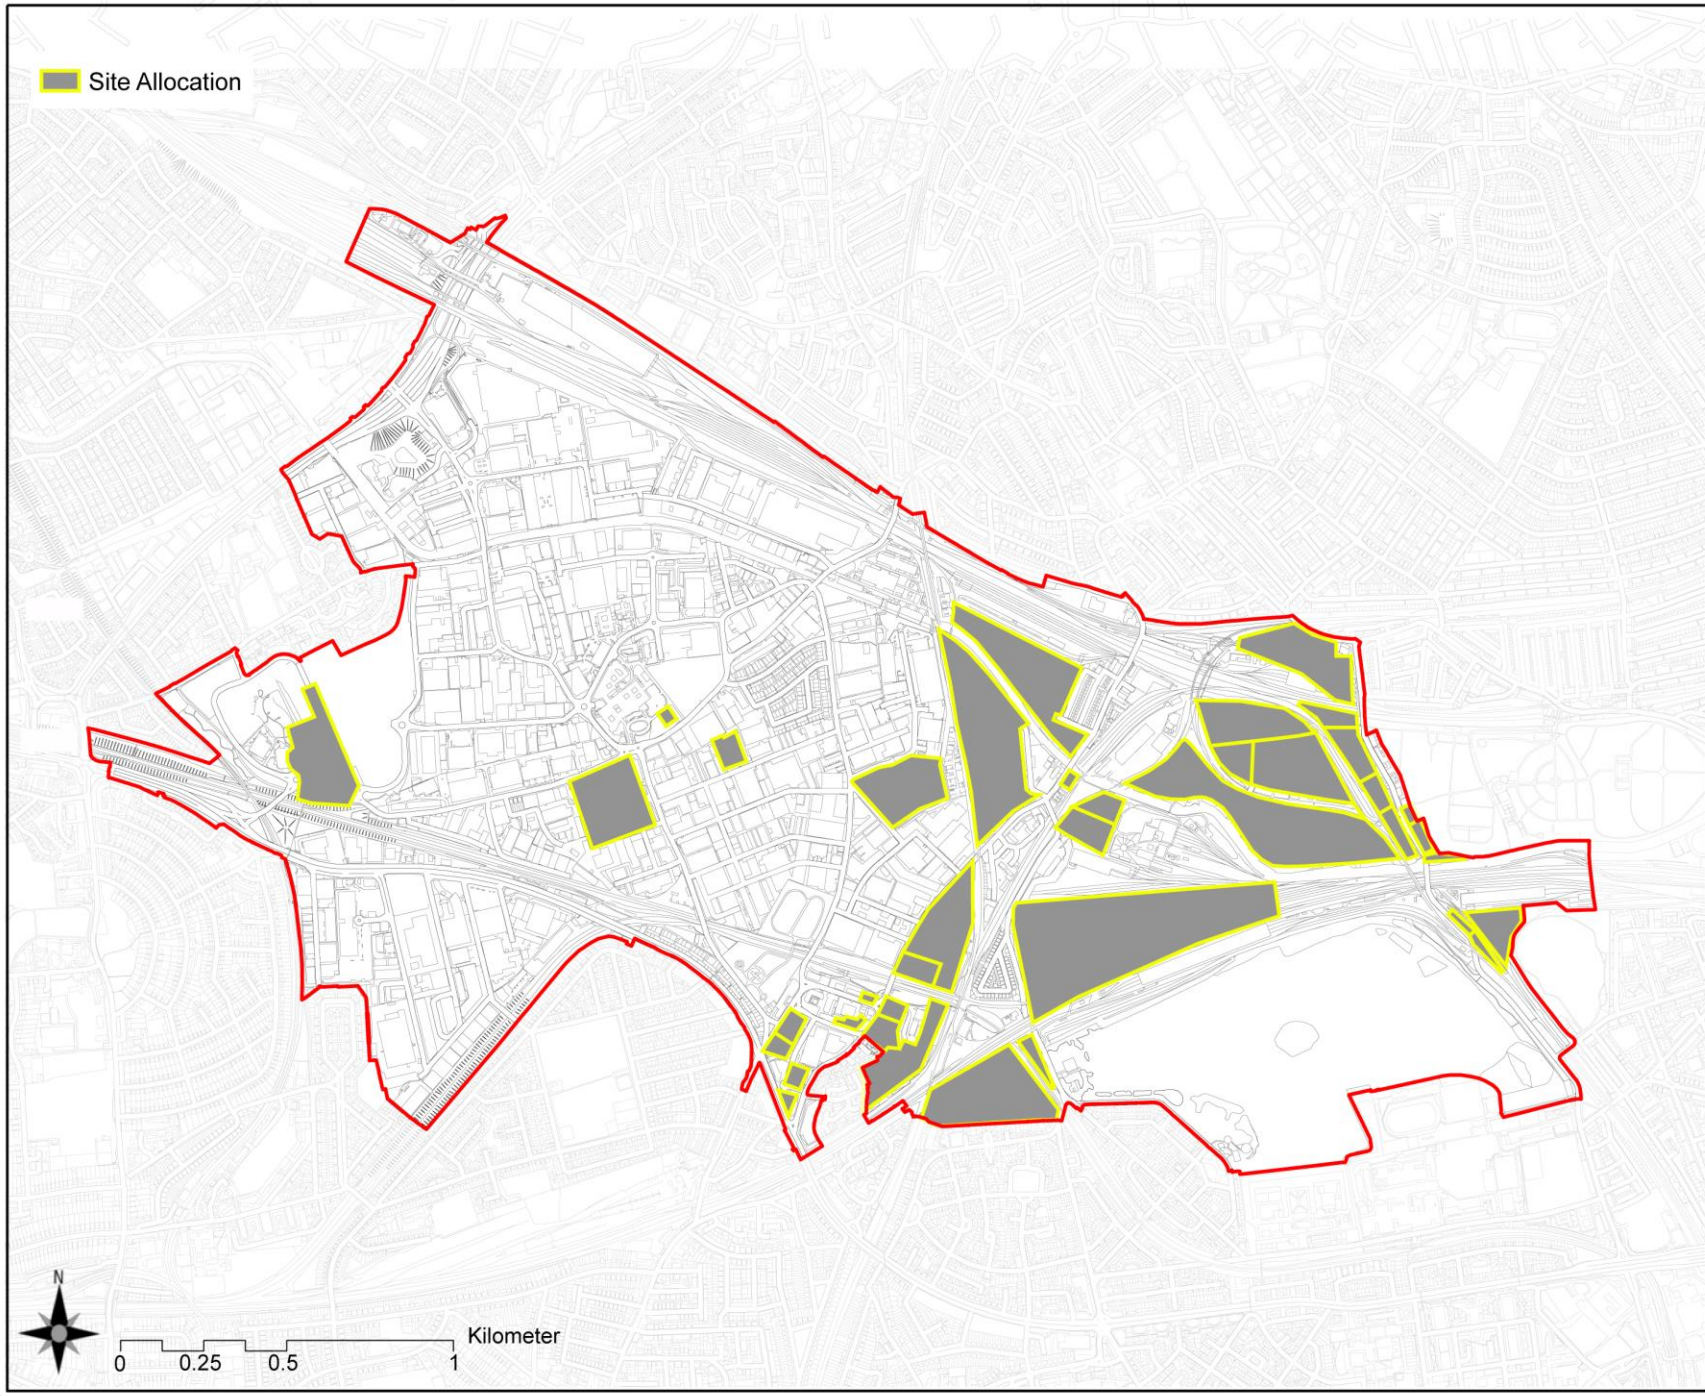

Notes:

- Do Not Scale from this drawing

OPDC
OLD OAK AND PARK ROYAL DEVELOPMENT CORPORATION

Mailing address:
City Hall, The Queens Walk,
More London riverside,
London SE1 2AA
Office address:
169 Union Street,
London SE1 0LL
General enquiries:
0207 983 5723
info@opdc.london.gov.uk

Project:
LOCAL PLAN

Location:
Old Oak and Park Royal

Drawing Title:
POLICIES MAP
Site Allocation

Drawing Reference:

Status: **DRAFT**

Version:


Date:23/05/18

Scale: Not To Scale

drawn by: JDB

Checked by: TC / PF

Saved as:

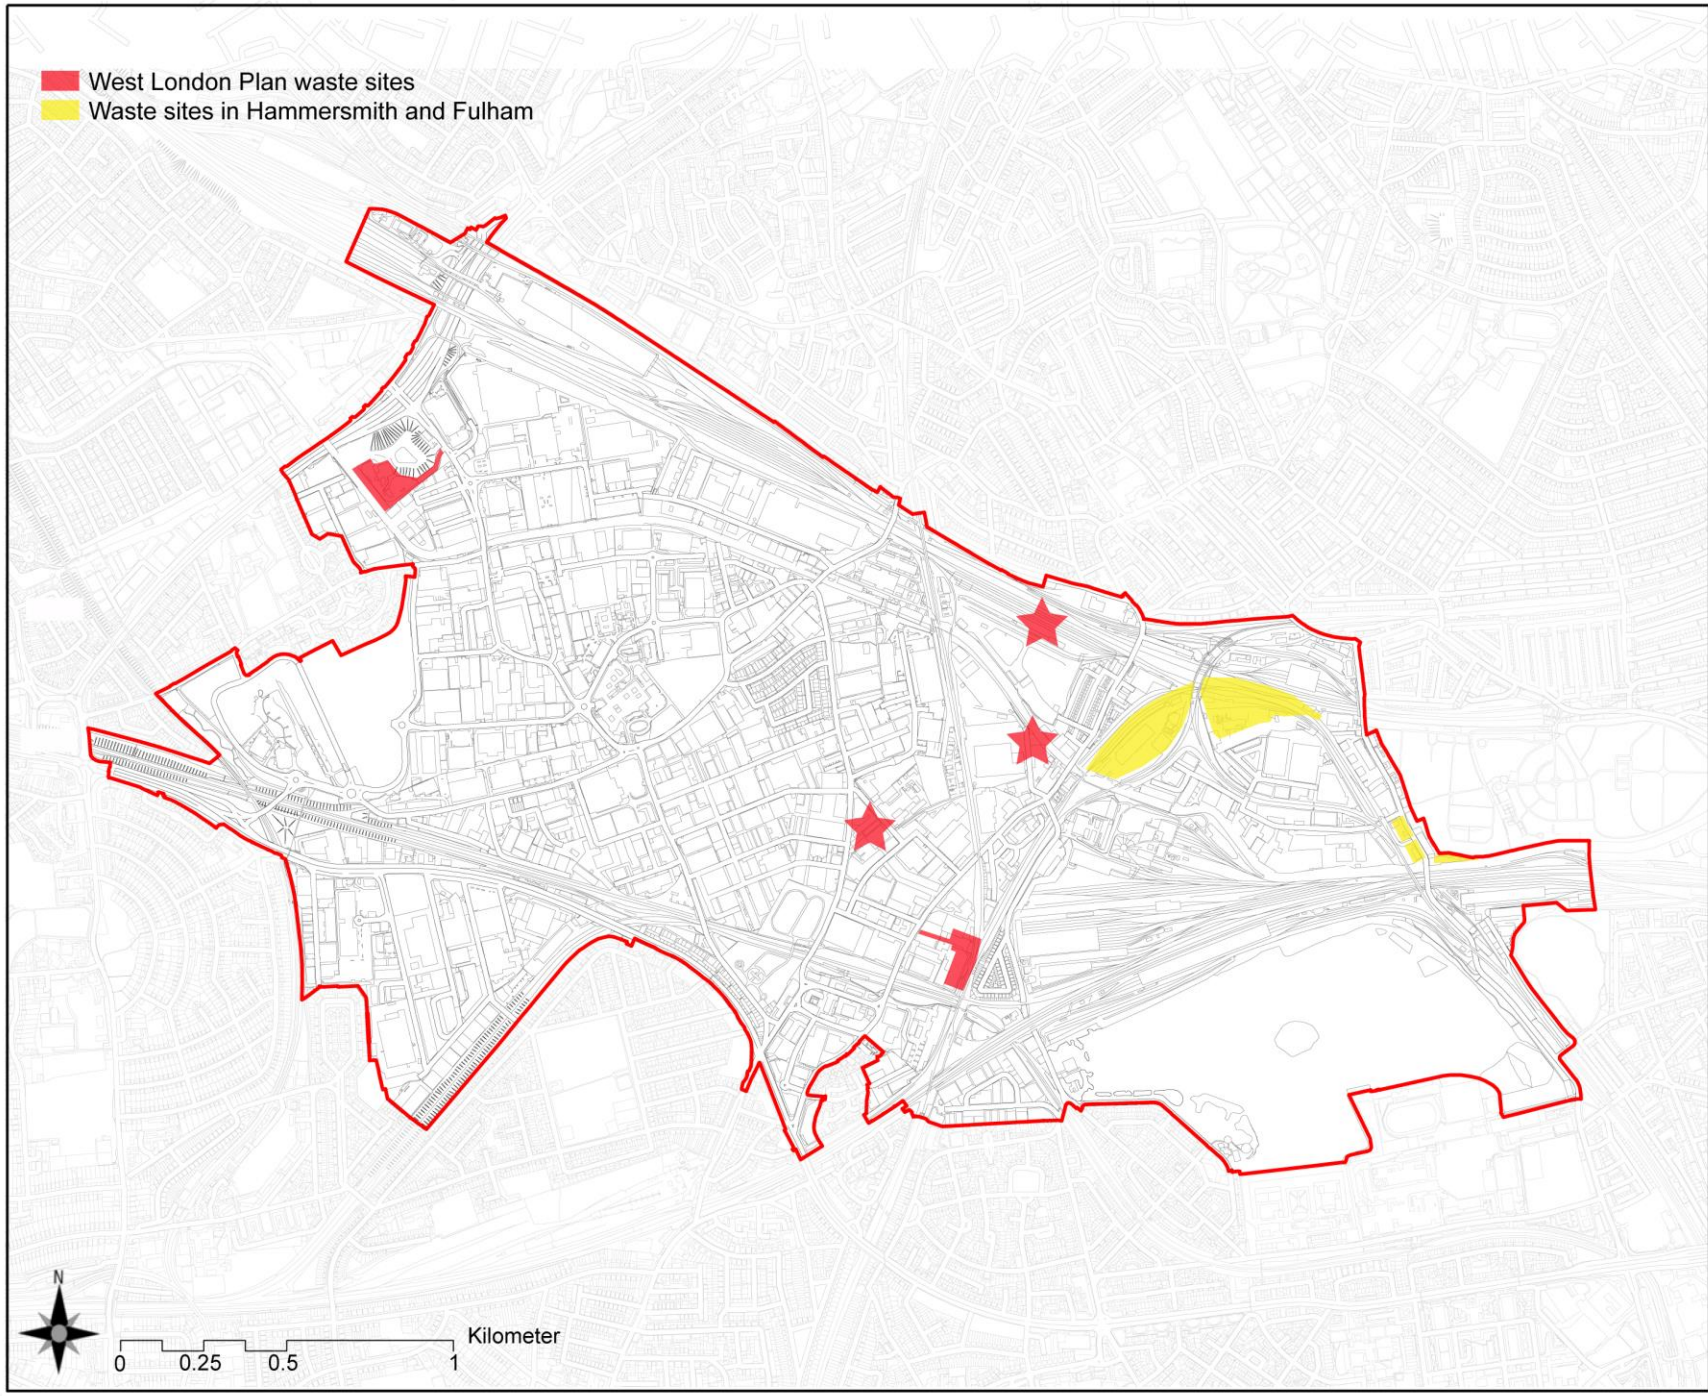

Notes:

- Do Not Scale from this drawing

OPDC
OLD OAK AND PARK ROYAL DEVELOPMENT CORPORATION

Mailing address:
City Hall, The Queens Walk,
More London riverside,
London SE1 2AA
Office address:
169 Union Street,
London SE1 0LL
General enquiries:
0207 983 5723
info@opdc.london.gov.uk

Project:
LOCAL PLAN

Location:
Old Oak and Park Royal

Drawing Title:
POLICIES MAP
Waste management sites

Drawing Reference:

Status: **DRAFT**

Version:

Date:23/05/18

Scale: Not To Scale

drawn by: JDB

Checked by: TC / PF

Saved as: