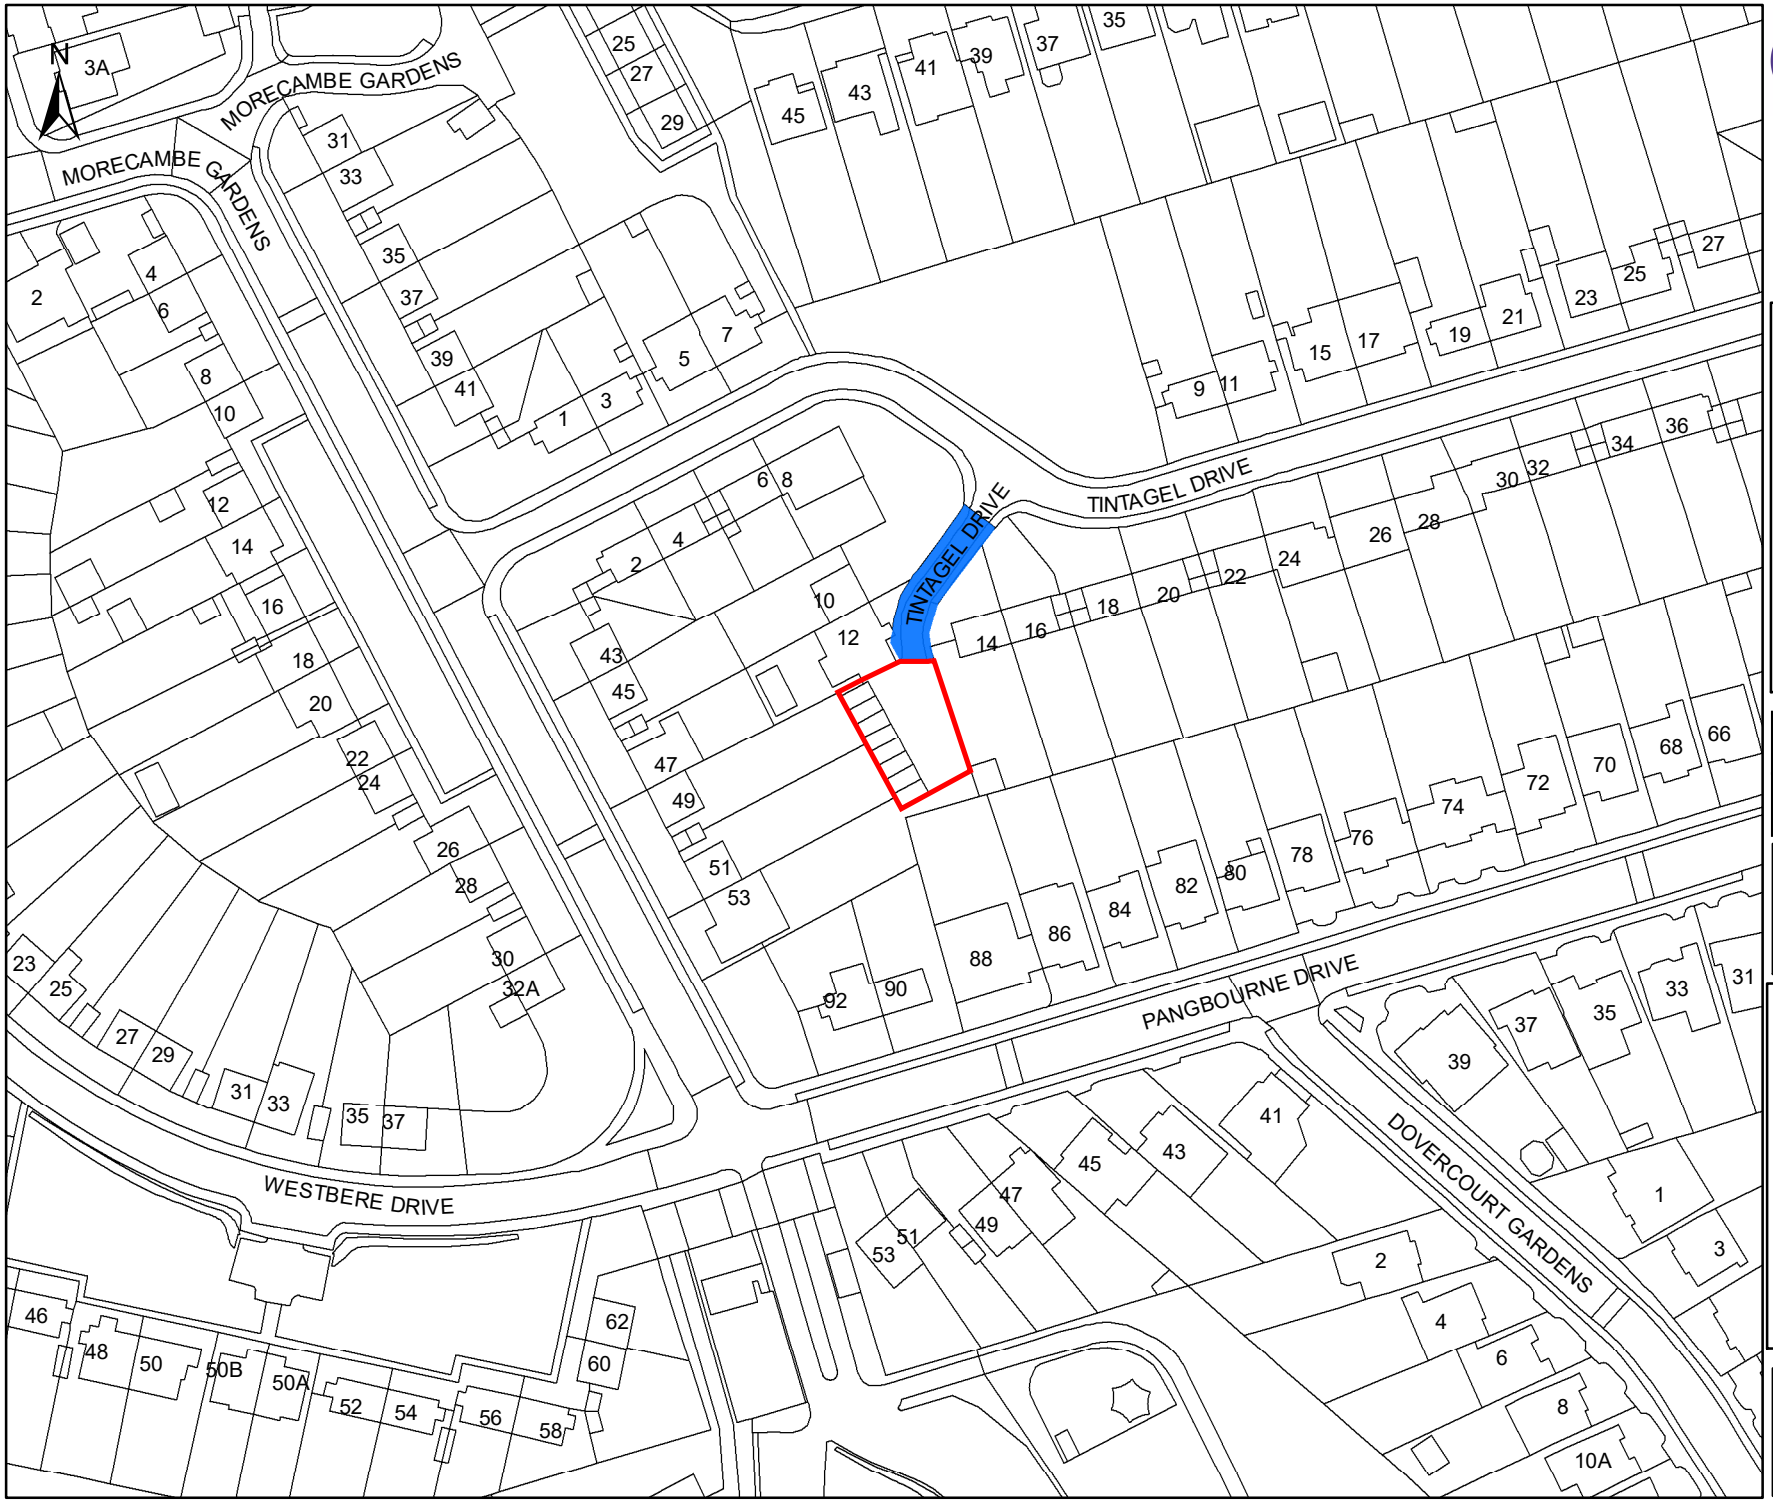


Harrow COUNCIL
LONDON

PO Box 39, Civic Centre
Station Road
Harrow HA1 2XA
Telephone: 020 8424 1251

Title:

GARAGES REAR OF 12
TINTAGEL DRIVE
STANMORE
HARROW
HA7 4SR

ES/Issue No	File Number

Scale	Date
1:1,250	22/06/2021

Site Area:

317.97 m² (0.079 acres)

Right of Way

Notes

OS Plan

© Crown copyright and database rights 2016 Ordnance Survey 100019206