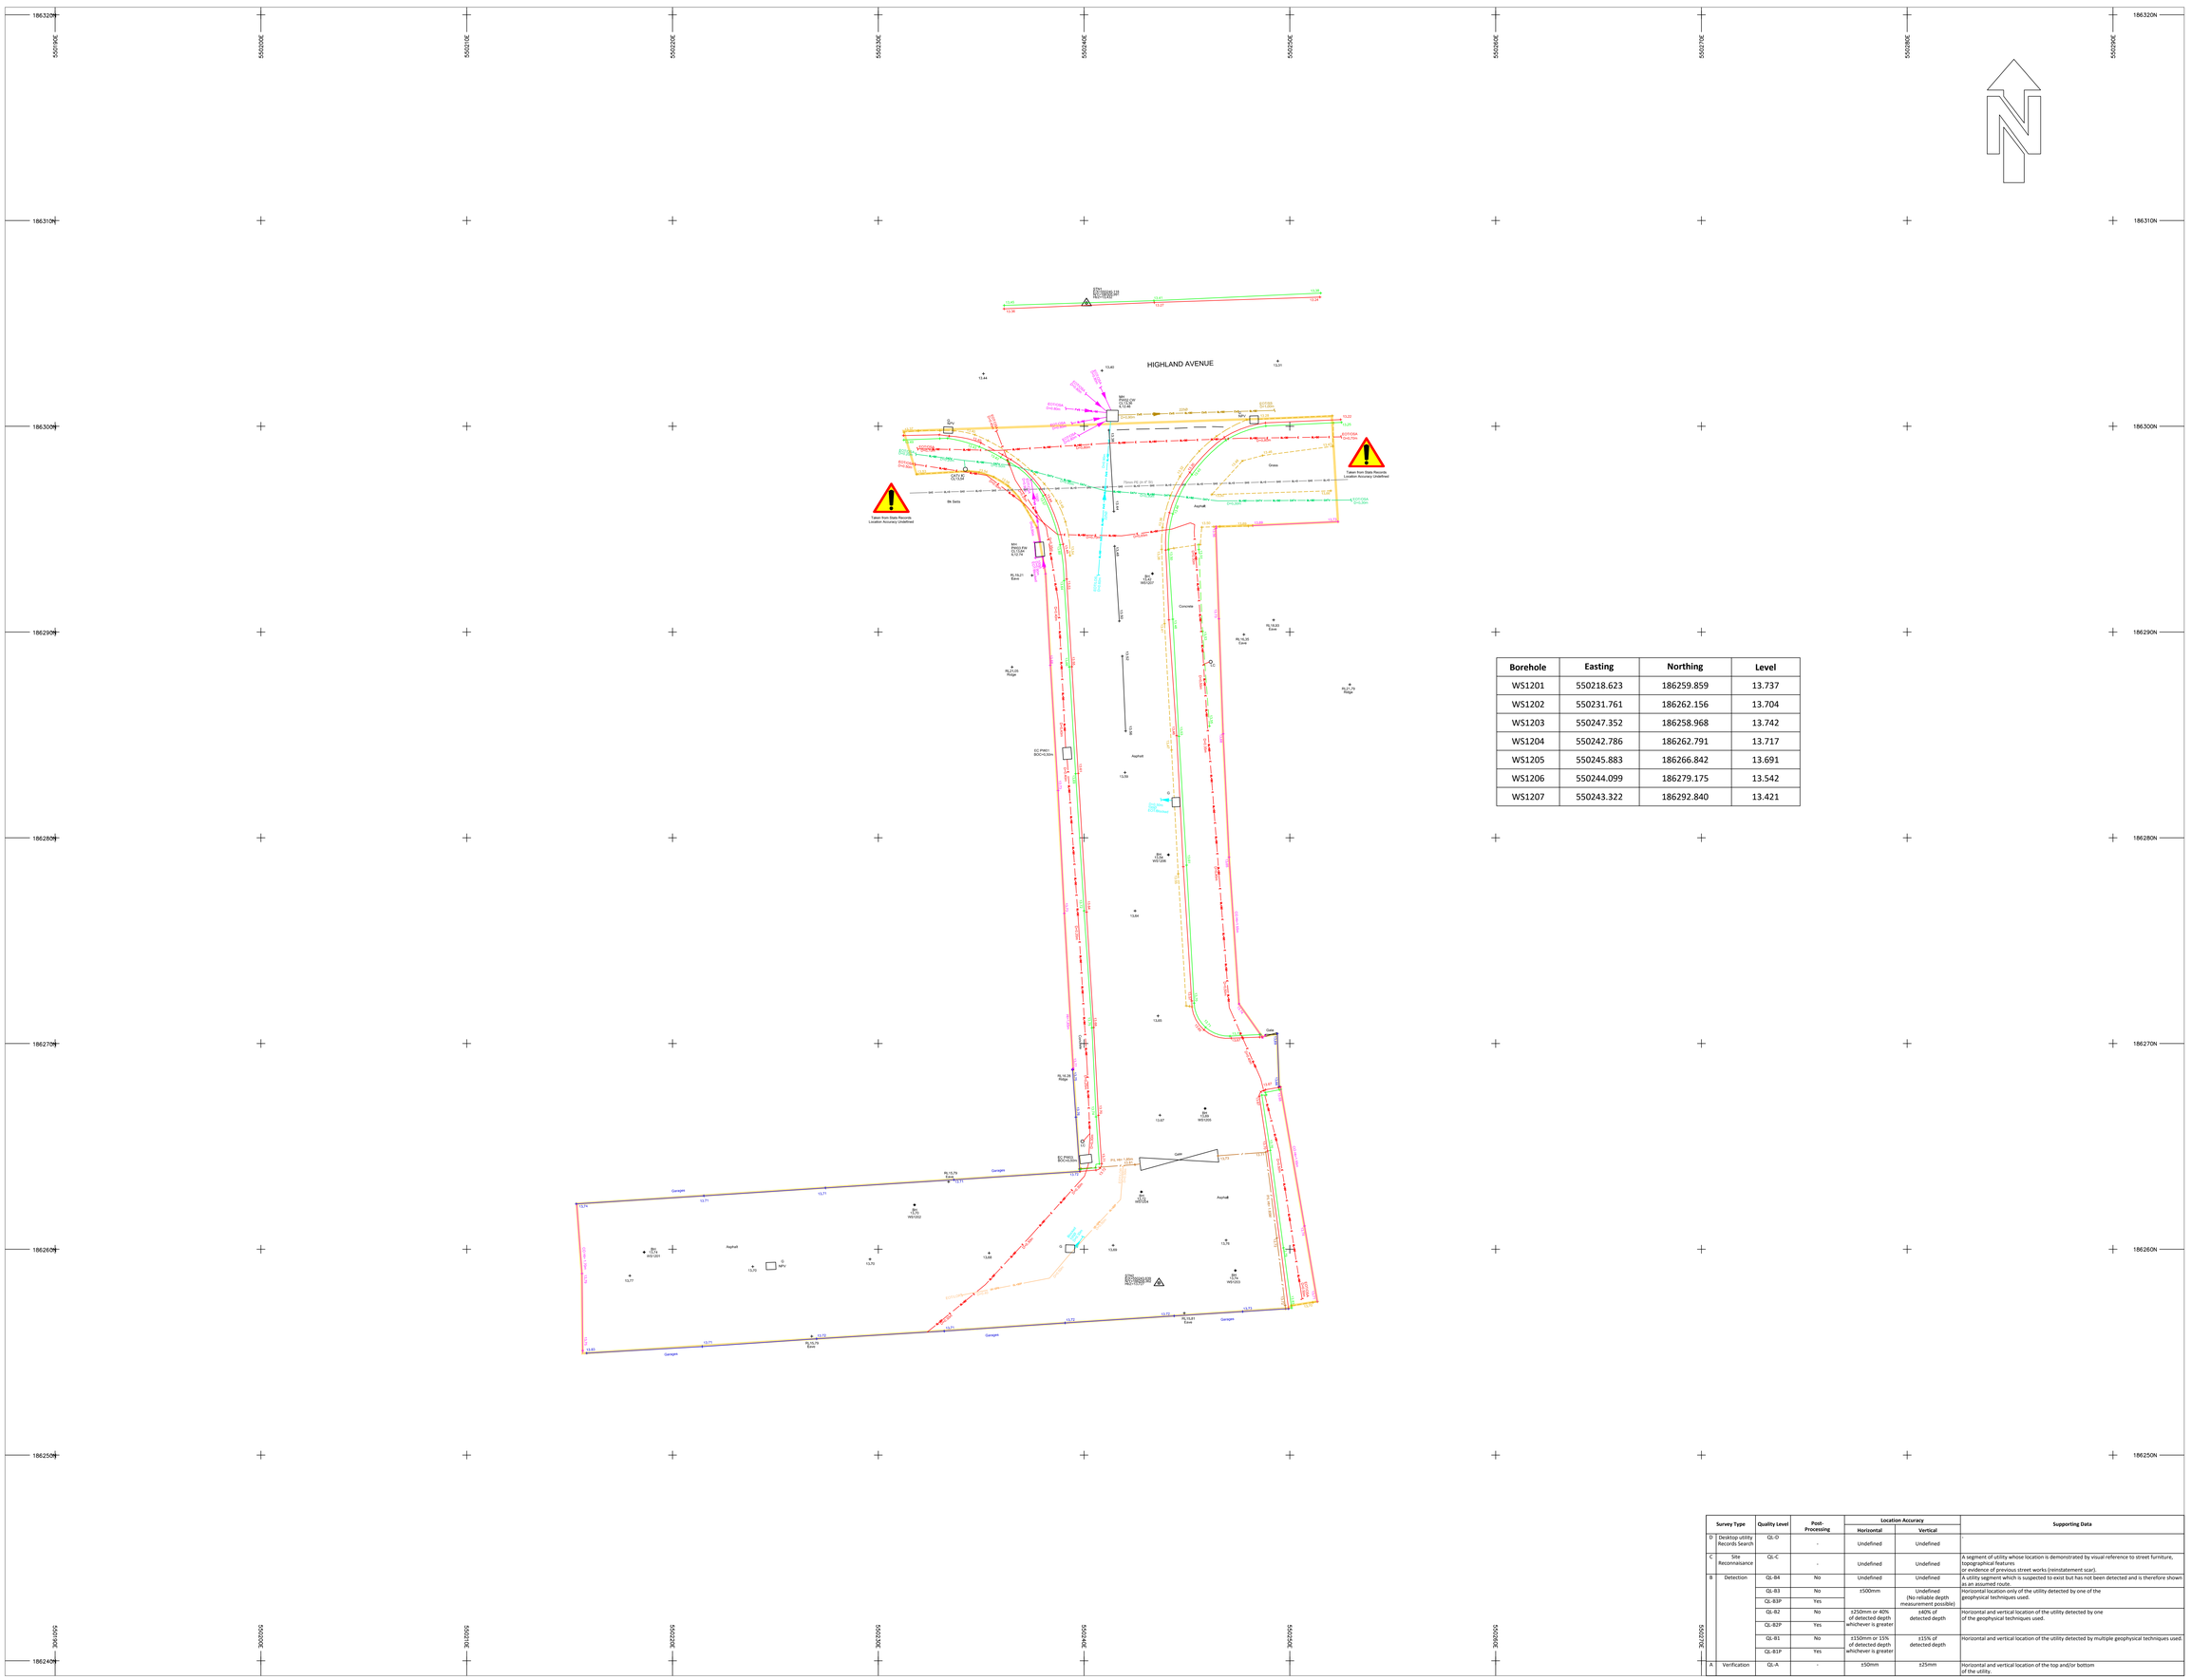
HIGHLAND AVENUE
Taken from Stats Records Location Accuracy Undefined
Taken from Stats Records Location Accuracy Undefined
Asphalt
Concrete
Grass
Garages
Gate
Gate
Asphalt
Asphalt
Asphalt