These are the notes referred to on the following official copy

The electronic official copy of the title plan follows this message.

Please note that this is the only official copy we will issue. We will not issue a paper official copy.

This official copy was delivered electronically and when printed will not be to scale. You can obtain a paper official copy by ordering one from HM Land Registry.

Applications are pending in HM Land Registry, which have not been completed against this title.

Where mapping work has been completed for a pending application, the title plan (or certificate of inspection in form CI) may show additions, removals or amendments to references and colouring that are not yet reflected in the register.


This official copy is issued on 09 October 2026 shows the state of this title plan on 11 November 2025 at 16:26:59. It is admissible in evidence to the same extent as the original (s.67 Land Registration Act 2002). This title plan shows the general position, not the exact line, of the boundaries. It may be subject to distortions in scale. Measurements scaled from this plan may not match measurements between the same points on the ground.

This title is dealt with by the HM Land Registry, Telford Office .

HM Land Registry
Official copy of title plan

Title number **TGL595296**
Ordnance Survey map reference **TQ3979NE**
Scale **1:1250**
Administrative area **Greenwich**

© Crown copyright and database rights 2025 Ordnance Survey AC0000851063.
You are not permitted to copy, sub-license, distribute or sell any of this data to third parties in any form.

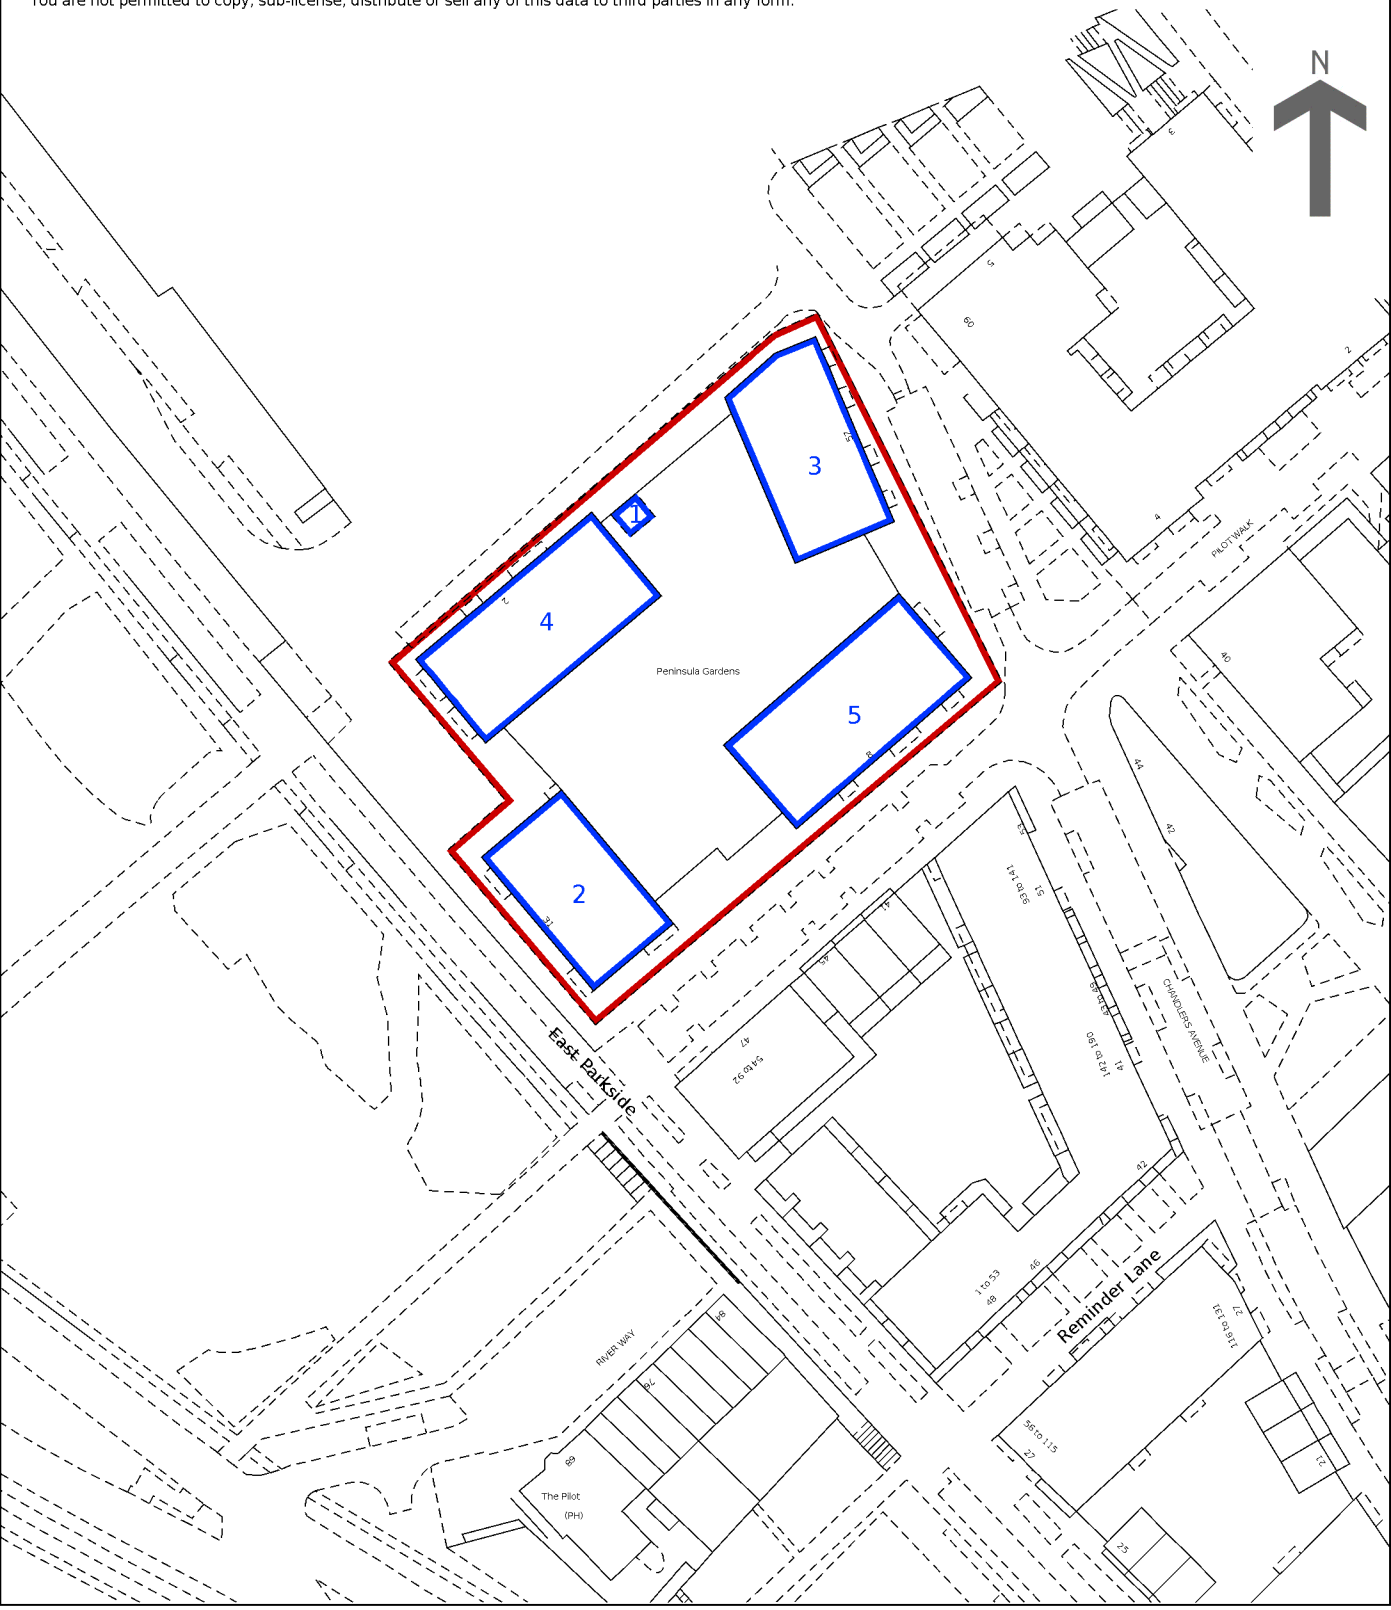

This official copy is incomplete without the preceding notes page.