GREATER**LONDON**AUTHORITY

This drawing is copyright & the property of EC Harris & must not be copied in whole or in part without their written permission. Copyright is reserved. ©
This drawing must not be scaled. The Contractor is to report all dimensional discrepancies & errors to the Contract Administrator prior to construction commencing.
It is essential that this drawing is read in conjunction with all specifications/schedule of works & that all works are included for.

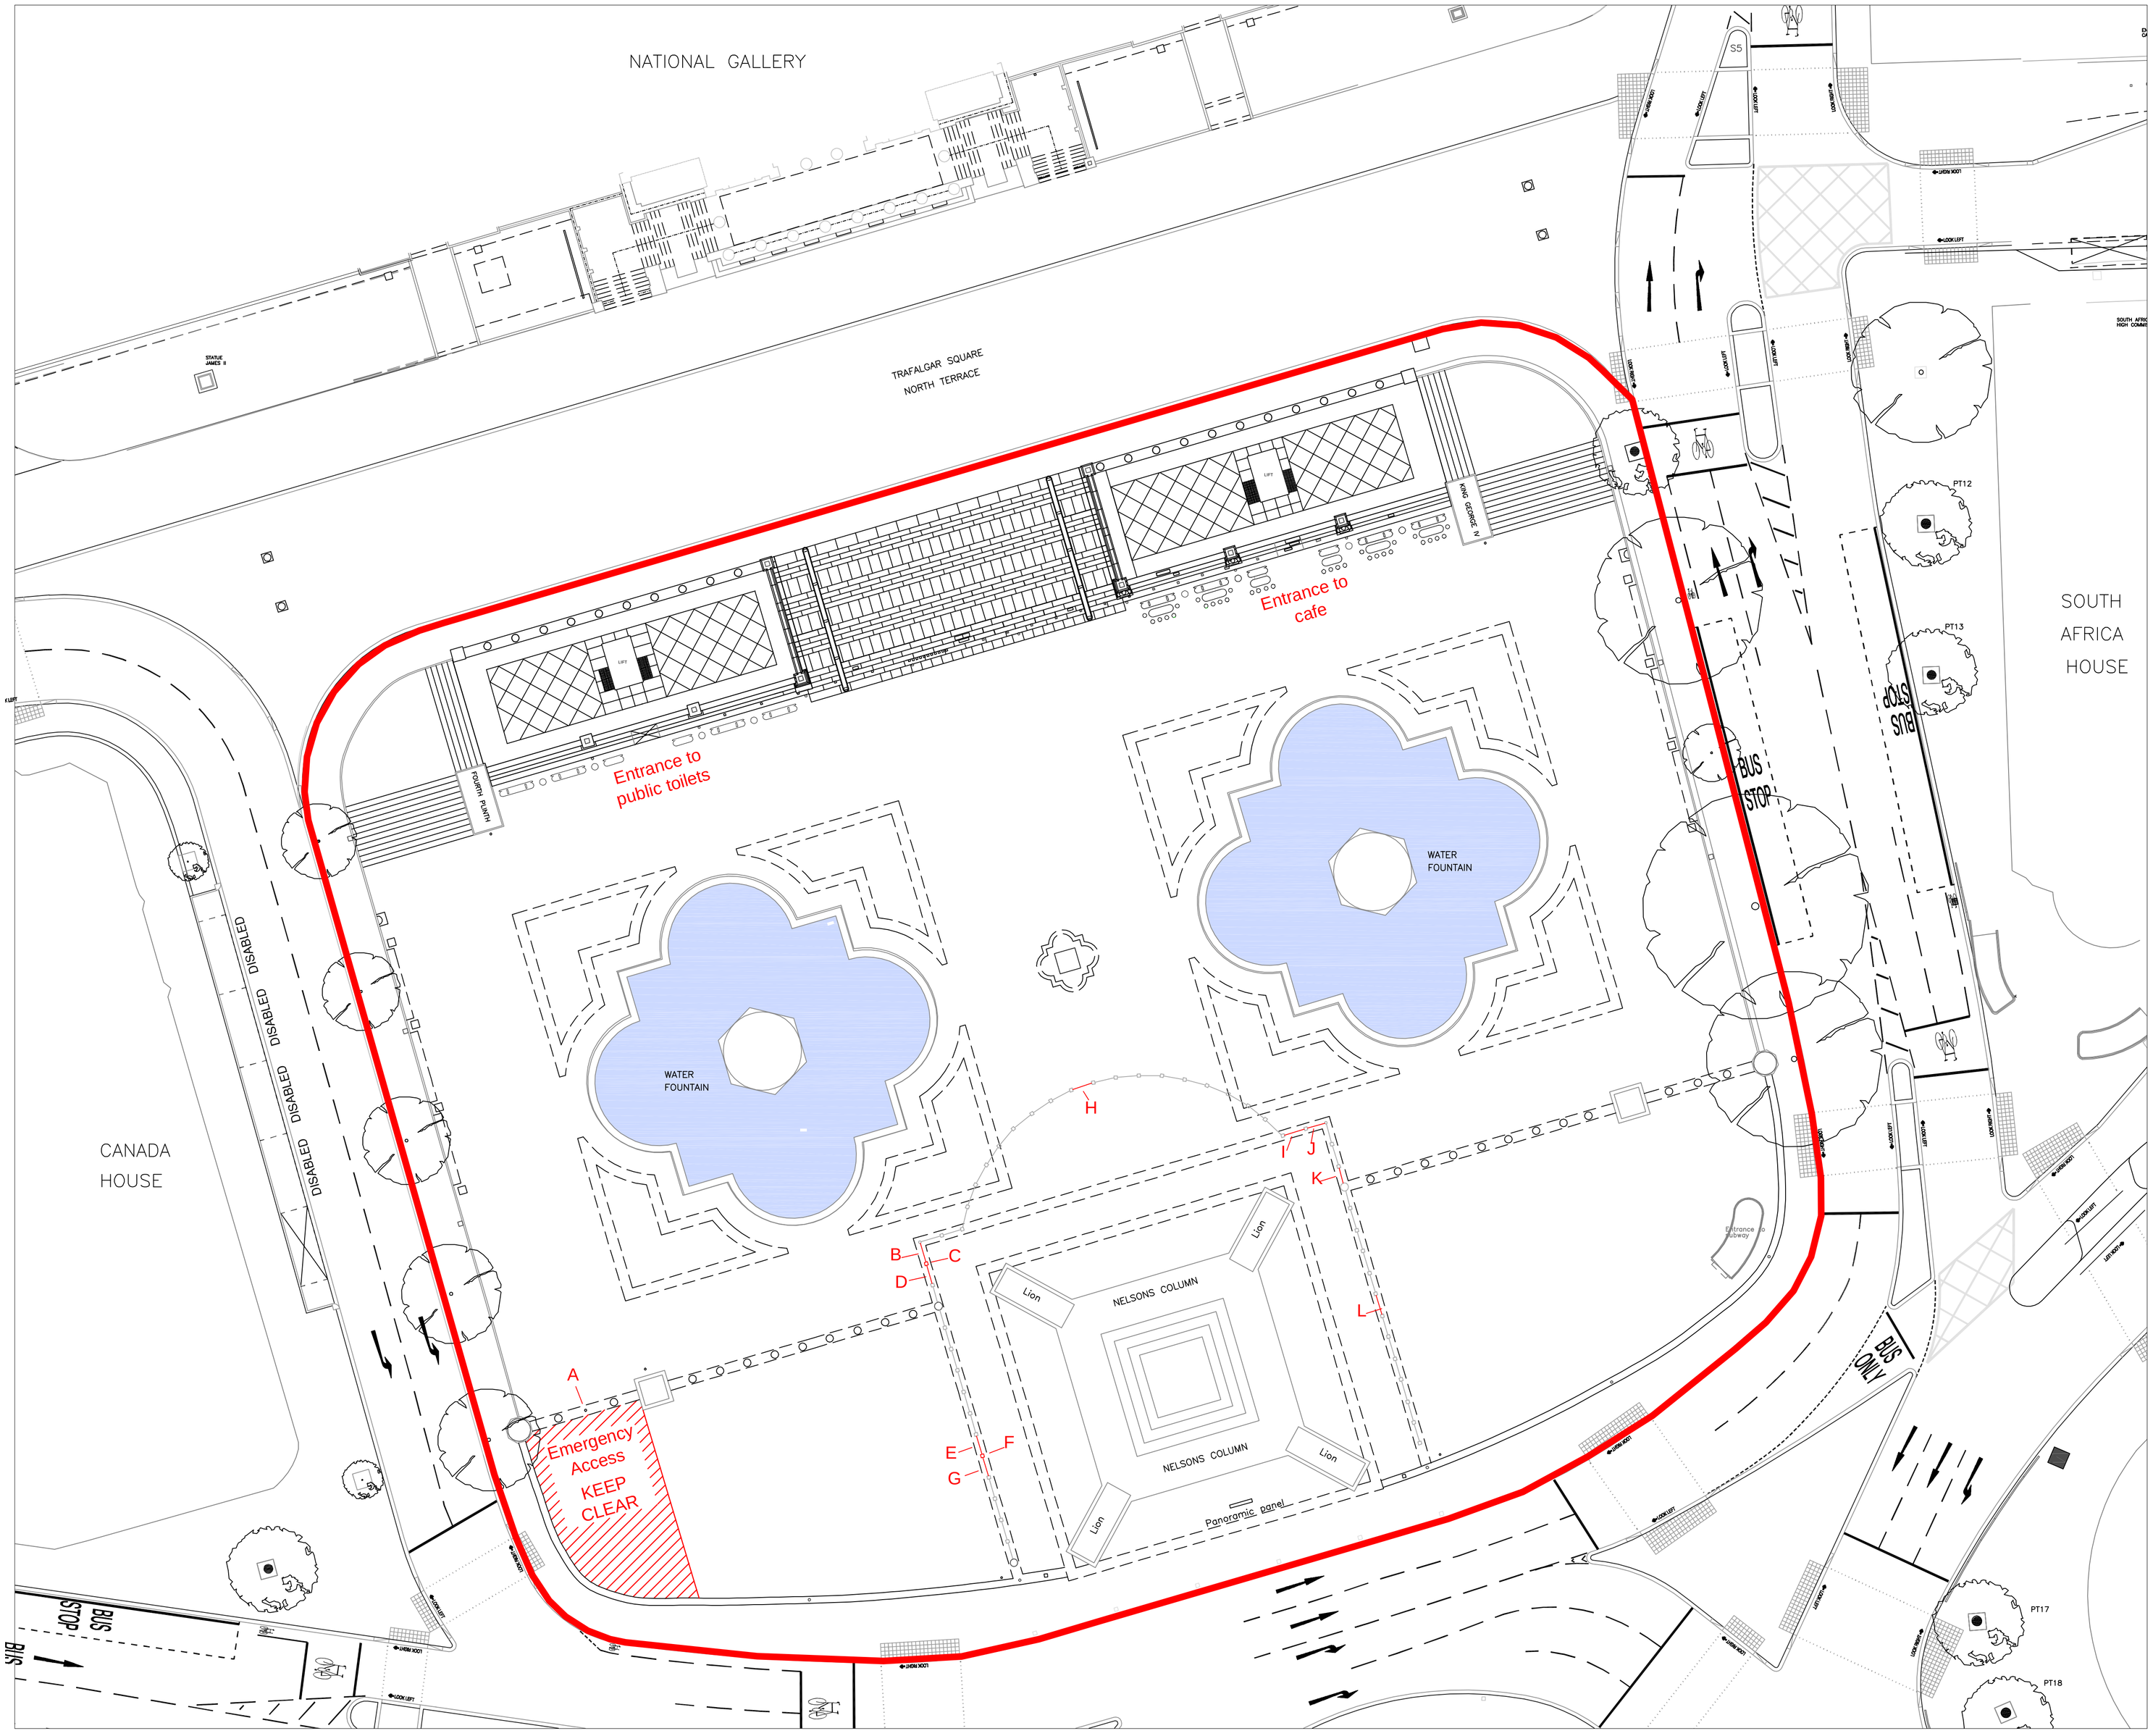

LEGEND

☐	Removable bollard
———	Removable railings
A	Locked bollard
B	Removable railings
C	Removable bollard
D	Removable railings
E	Removable railings
F	Removable bollard
G	Removable railings
H	Removable railings
I	Removable railings
J	Removable bollard
K	Removable railings
L	Removable railings
———	GLA Boundary

Note:
Bollard A is locked and access strictly controlled by the Heritage Wardens.

To gain access, please liase with the onsite duty warden, who will require authorisation from the Square`s team to allow vehicles onto the square.

Revisions	Comments	Dates
C	Change to annotations	TM 22-06-06
B	Added removable bollards and railings	GM 09-06-04
A	Changes following GLA comments	TM 05-04-04

Client: GREATER LONDON AUTHORITY	Date 09-03-04
	Drawn GM
Project title: TRAFALGAR SQUARE, LONDON	Approved TM
	Scale 1:250@A1
Drawing title: EXISTING GENERAL PLAN	Job No. 202/2006
	Dwg. No. GLA 01

EC HARRIS

EC HARRIS LLP
Lynton House, 7-12 Tavistock Square, London WC1 9LX
Tel : 020 73878431 Fax : 020 73800493
information@echarris.com www.echarris.com

Delivering better value results for clients

P:\PROPMAN\Projects # Commissions\GLA - 202 2006\GS - EVENT PLAN 2004\Drawings\EC01 Drawings\Trafalgar square PLAN.dwg